




Proposed Section 5
1 : 100

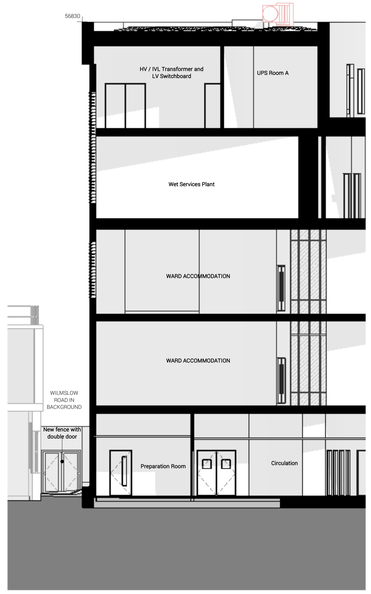


Proposed Section 6
1 : 100

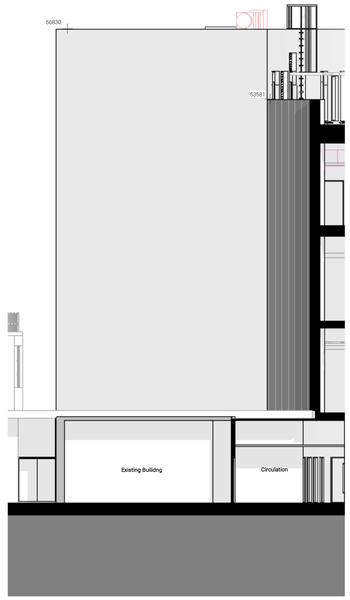

Proposed Section 7
1 : 100

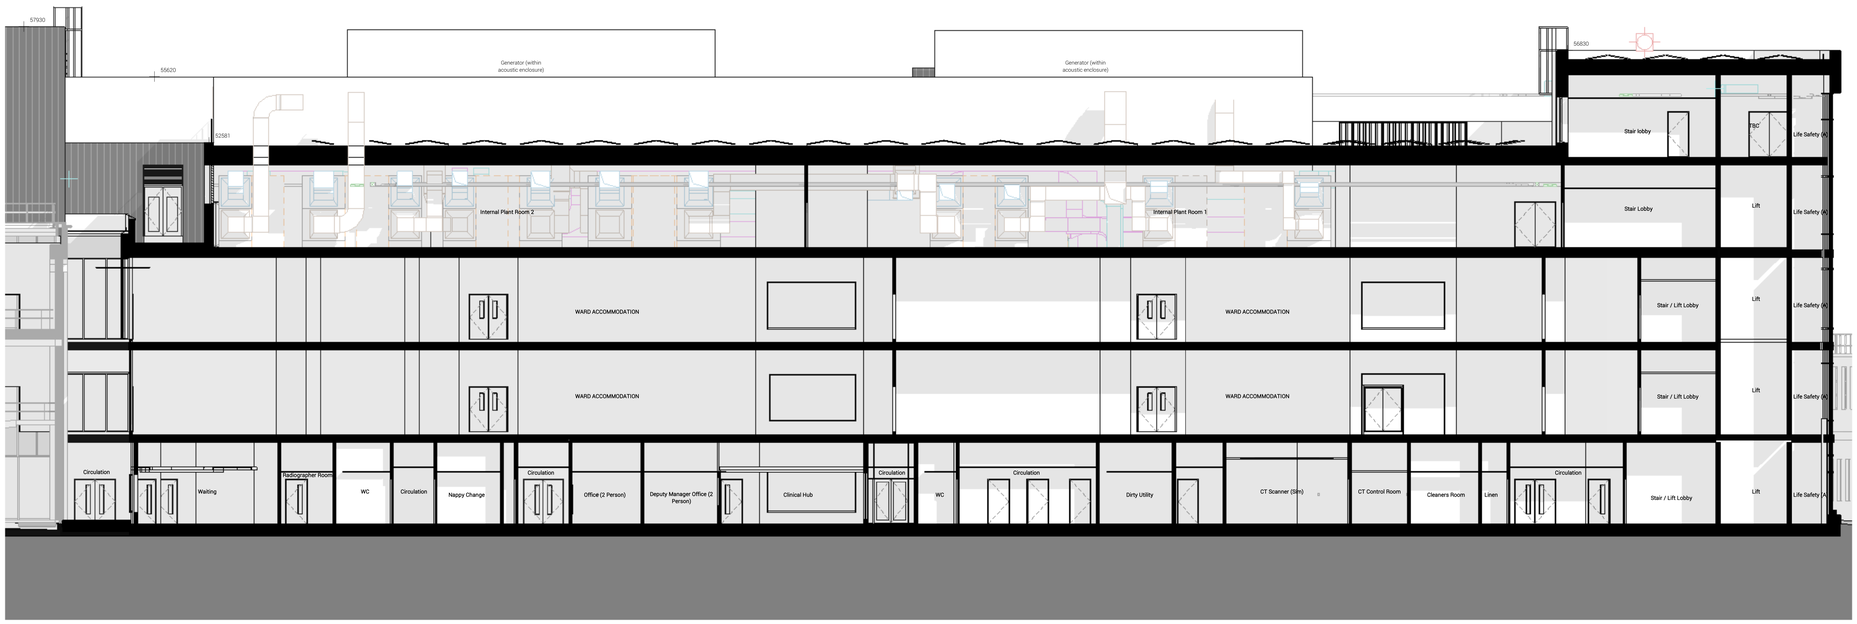

Proposed Section 8
1 : 100

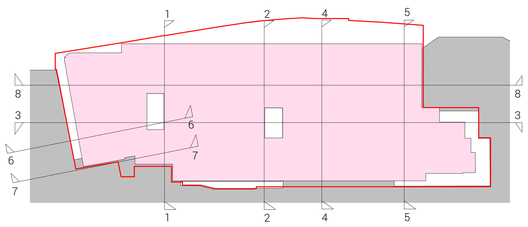

GENERAL NOTES:

DAY Architectural Ltd accepts no responsibility for any costs, losses or claims whatsoever arising from these drawings, specifications and related documents unless there is full compliance with the Client or any unauthorised user of the following:

1 All boundaries, dimensions and levels are to be checked on site before construction and any discrepancies reported to the Architect / Designer.
2 Partial Service: Any discrepancies with site or other information is to be advised to the Architect / Designer and direction and / or approval is to be sought before the implementation of the detail.
3 Block and site plans are reproduced under license from the Ordnance Survey.
4 Do not scale from this drawing.
5 For the purpose of coordination, all relevant parties must check this information prior to implementation and report any discrepancies to the Architect / Designer.

0m 1m 5m 10m

N

REV	DESCRIPTION	DATE	REV BY
P02	Planning Issue	15.09.2023	JAK
P01	Draft Planning Issue for Trust/Planning Consultant comment	25.08.2023	SB

CLIENT
The Christie NHS Foundation Trust

PROJECT
Advanced Scanning & Imaging Centre Development

DRAWING
Proposed 1-100 Sections - Sheet 3

SCALE
As indicated @ A0

FIRST ISSUED
25/08/23

PROJECT	CLIENT REF	DRAWN BY	CHECKED BY
1282-21	CASICD	JAK	GR

ORIGIN	VOLUME	LEVEL	TYPE	ROLE	NUMBER	REVISION
DAY	XX	ZZ	DR	A	090032	P02

DRAWING STATUS
S3 - PLANNING

Information contained on this drawing is the sole copyright of DAY Architectural Ltd. and is not to be reproduced without their permission.

DAY Architectural Ltd.
Studio 1, Lancaster Buildings
77 Deansgate, Manchester, M3 2BW

T: 0161 834 9703
W: www.day-architectural.com