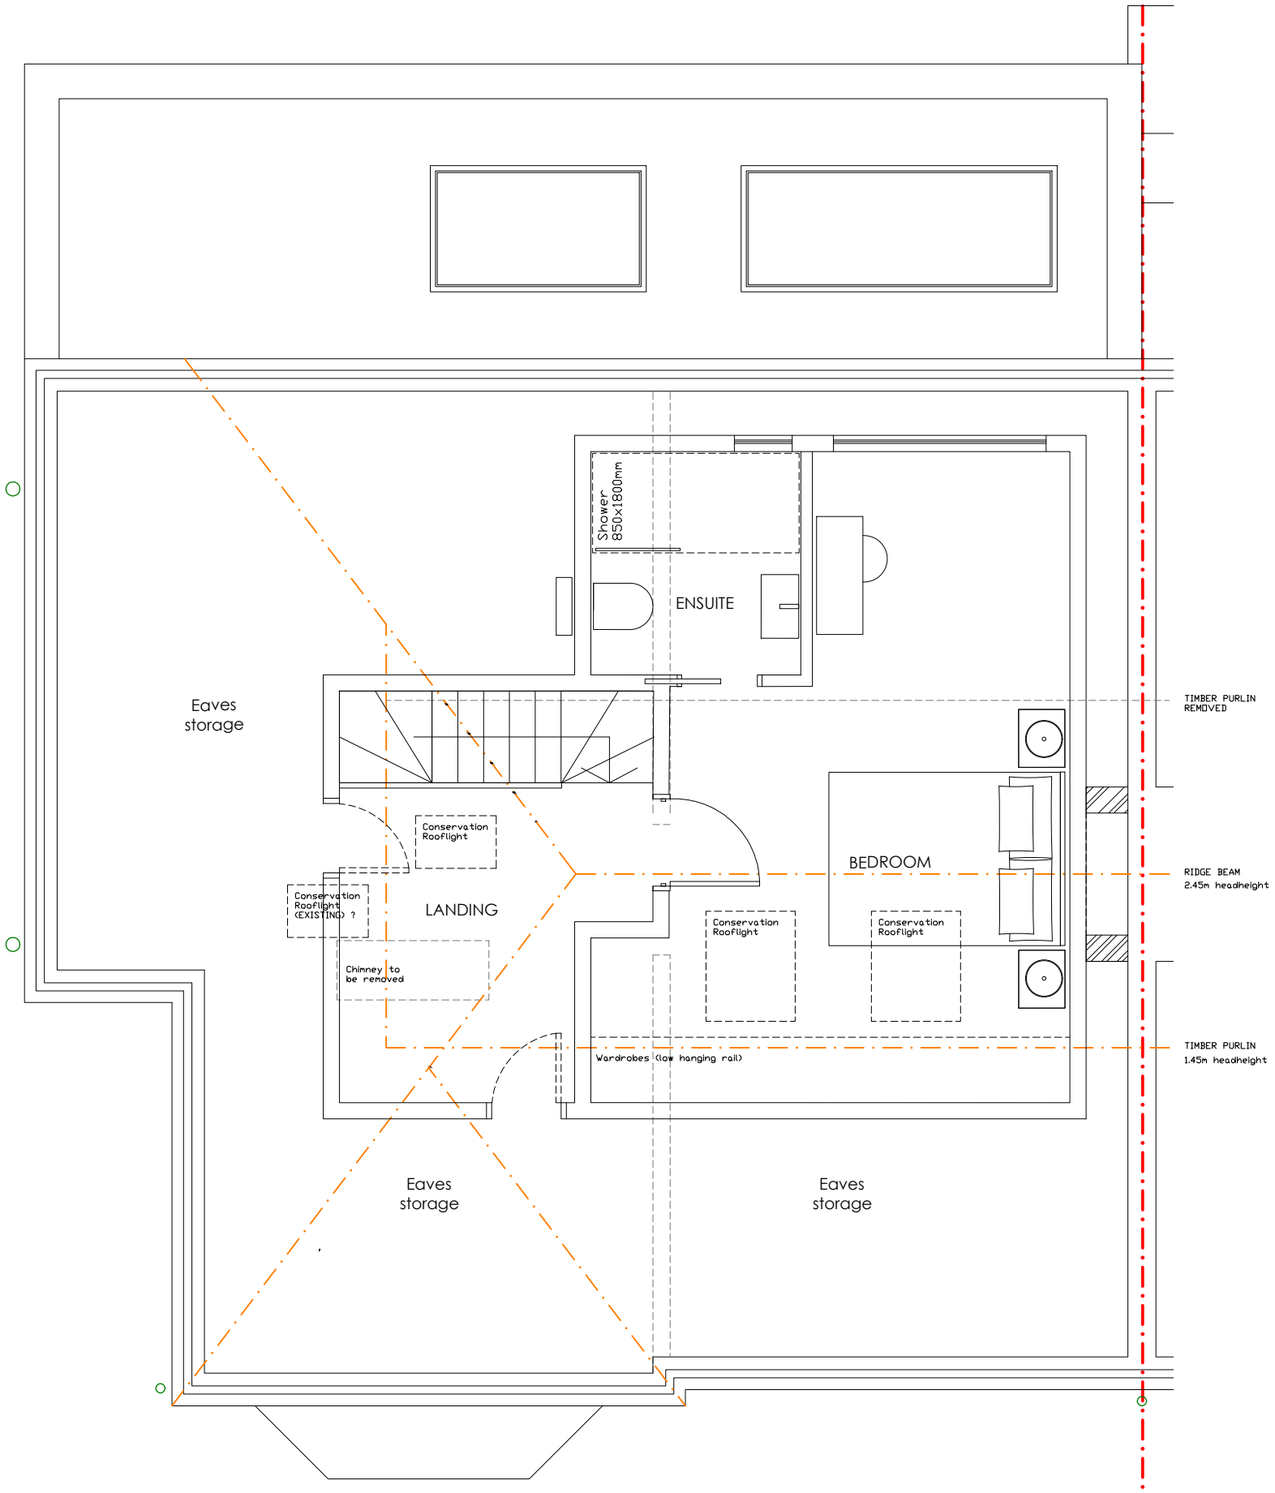


PROPOSED second floor plan
OPTION 1

NOTES ©

This drawing to be read in accordance with the specification/Bills of Quantities and related drawings.
No Dimensions to be scaled from this drawing. All stated dimensions to be verified on site and the designer notified of any discrepancies.

0 Metres 0.5 0.75 1.0
0.125
Scale 1:50

N

FOR REVIEW

Project

36 MEADOW BANK
CHORLTON
MANCHESTER
M21 8EE

Title

PROPOSED SECOND FLOOR PLAN

Scale	Date
1:50 @ A3	SEPTEMBER 2023
Drawn	Checked
SB	-
Drawing Number	Revision
7029_PL09	A

SMASHBOX
97 Alderley Road | Wilmslow | Cheshire | SK9 1PT
ARCHITECTURE DESIGN PLANNING
T. 01625 466 557 E. hello@smashboxarchitecture.com
www.smashboxarchitecture.com