



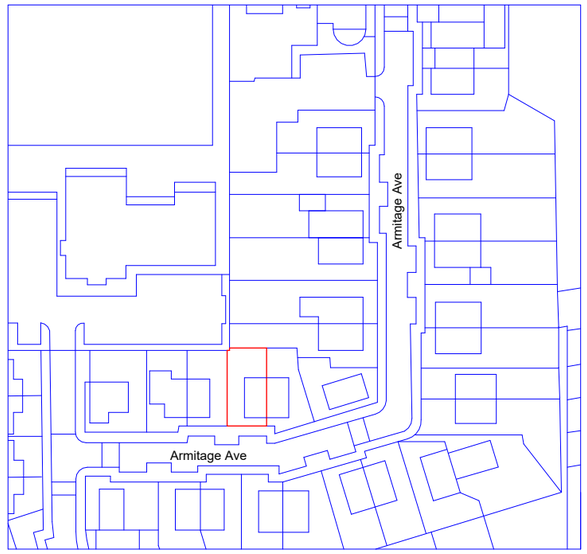


Location Plan
1 : 1250

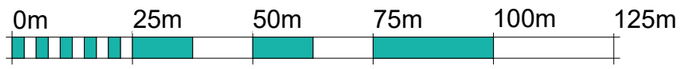

VISUAL SCALE 1:1250 @ A3



VISUAL SCALE 1:200 @ A3

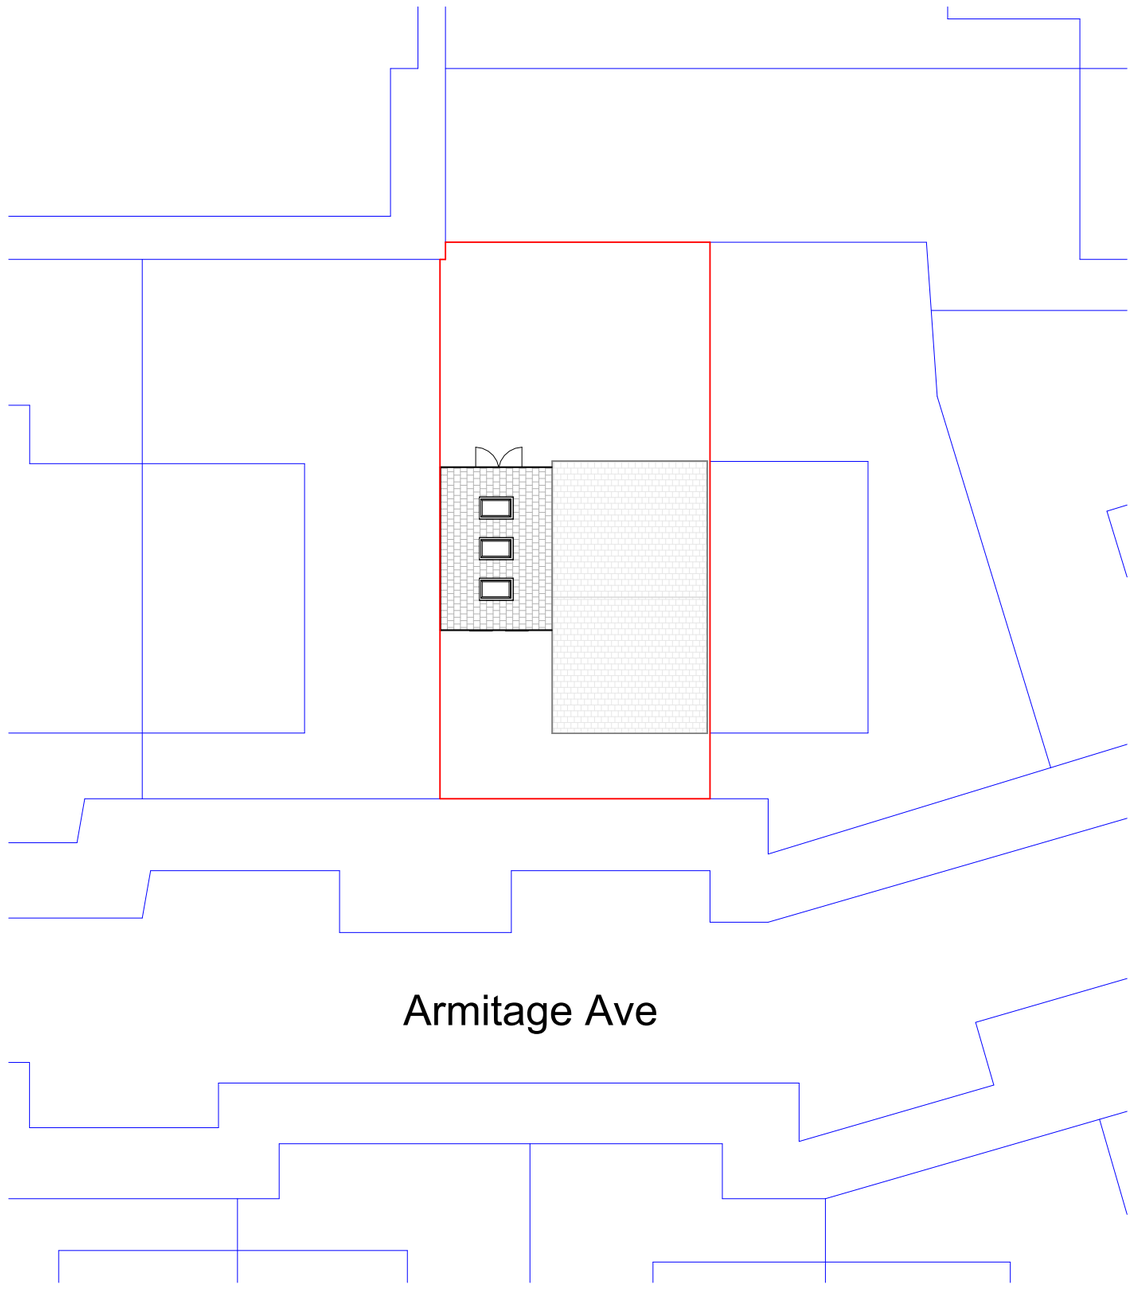

Site Plan
1 : 200

THIS DRAWING IS THE COPYRIGHT OF MD DESIGN CONSULTANCY. DO NOT SCALE FROM THESE DRAWINGS. ALL LEVELS/DIMENSIONS TO BE CHECKED ON SITE PRIOR TO WORKS COMMENCING. REPORT ALL DISCREPANCIES TO CLIENT/DESIGNER.

MD DESIGN
CONSULTANCY
07728417797
dabeer@mddesigns.co.uk

Proposed Single Storey Side Extension

20 Armitage AveLongsight, Manchester M12 5GN

Location/Site Plan
(DR) A204

Client Name
Mustafa Khan

Project Number
0013

Drawn By
DR

Rev	Description	Date
A	Initial Draft	25.10.23
B	Issue for planning	03.11.23

Revision **B**