
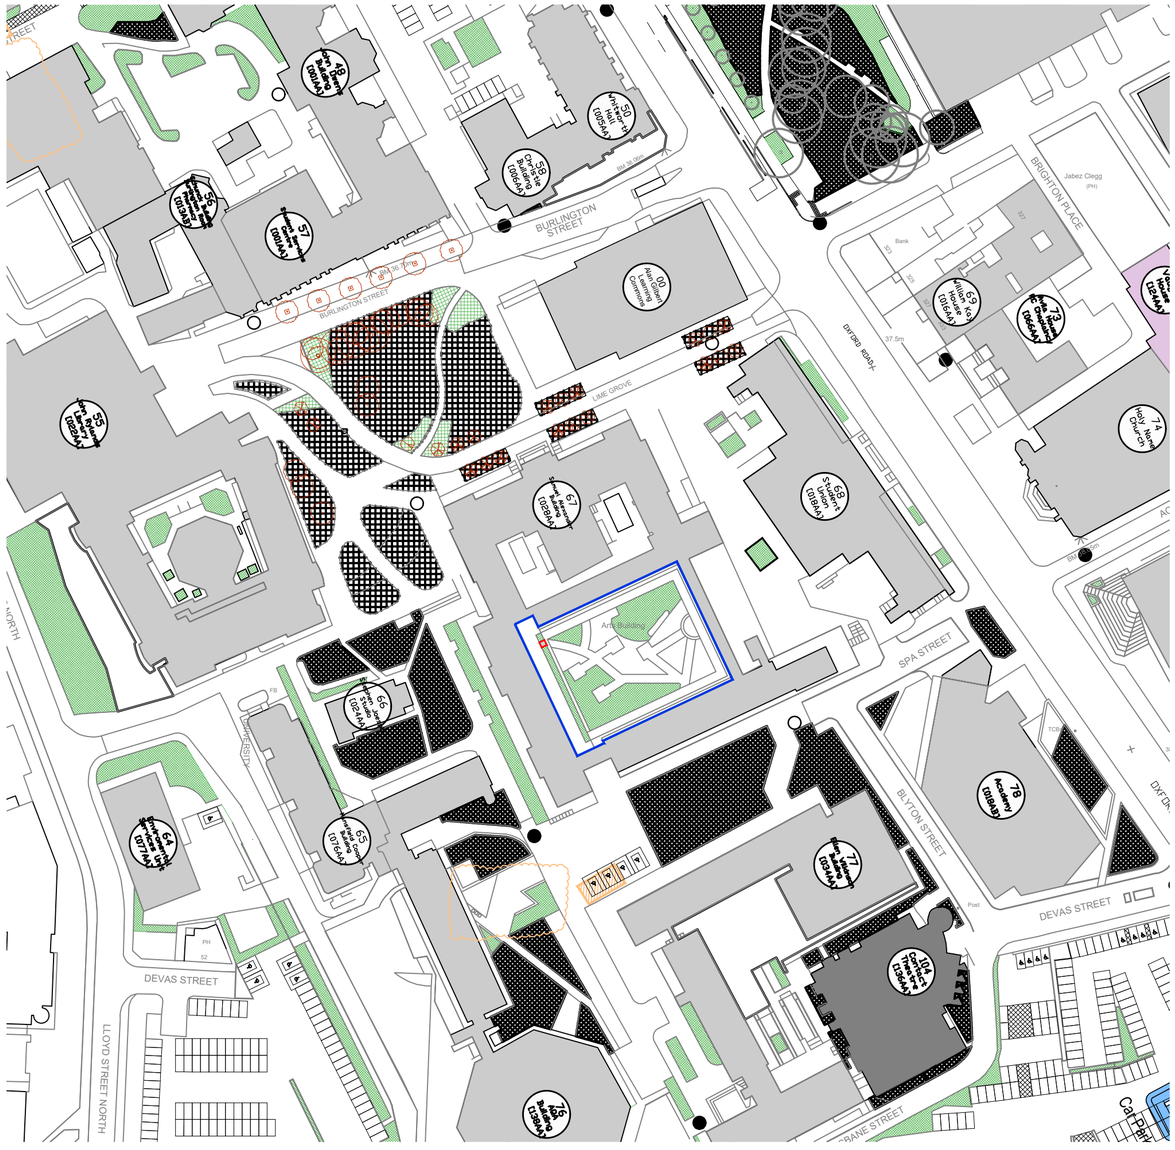


Location Plan
Scale 1:1250

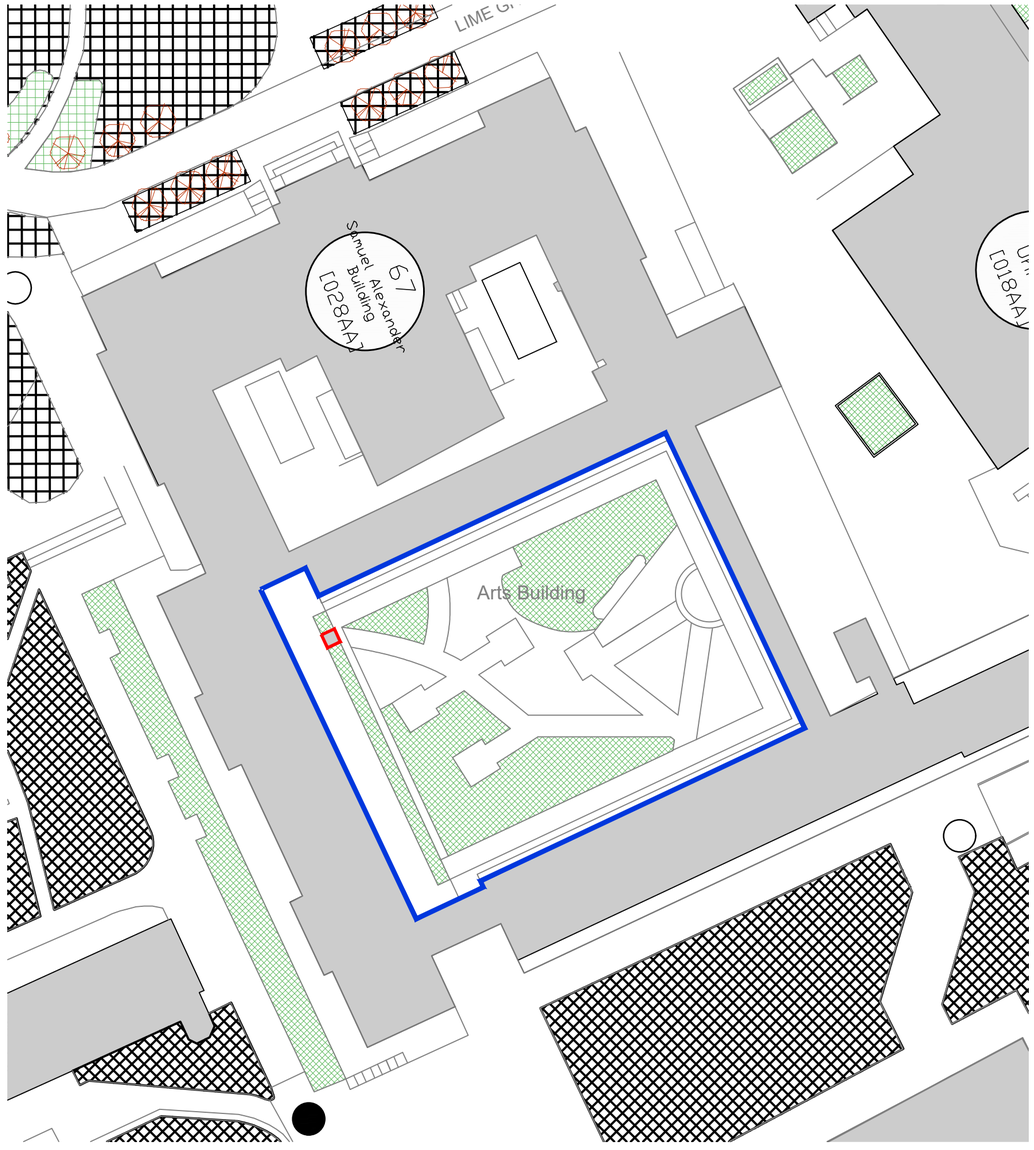

Site Plan
Scale 1:500

N

Rev	Date	Description	Drawn	Check	Approv

NOTES:

Site Boundary

Location of Works

Client

MANCHESTER 1824
The University of Manchester

The University of Manchester

Client

Directorate of Estates and Facilities

Beyer Building | Oxford Road
Manchester | M13 9PL

Site

Samuel Alexander Building
Oxford Road, Manchester M13 9PL

Suitability Description: Planning

Designed		Date	Signed
Drawn		Date	Signed
Checked		Date	Signed
Approved		Date	Signed
Scale:	1:1250 / 1:500	Datum:	AOD
Original Size:	A2	Grid:	OS
Suitability Code:		Project Number:	

PROJECT:

Sam Alex Buildng
Pump Chamber

TITLE:

Location Plan and
Site Plan

ARCADIS

Registered office:
ARCADIS
80 Fenchurch St,
London
EC3M 4BY

Coordinating office:
Suite 1A
Four Piccadilly Place
Manchester
M1 3BN
Tel: 44 (0)161 245 8700

www.arcadis.com

Drawing Number: 01

Revision: -

100mm on Original

Print Date: 19/07/2023 12:19:46

C:\Users\potting\3482\ARCADIS\UoM Summer Works Programme 2021 - General\Sam_Alex_Pump_Chamber_Planning\Planning_Sam_Alex_Pump_Chamber.dwg

© Copyright reserved