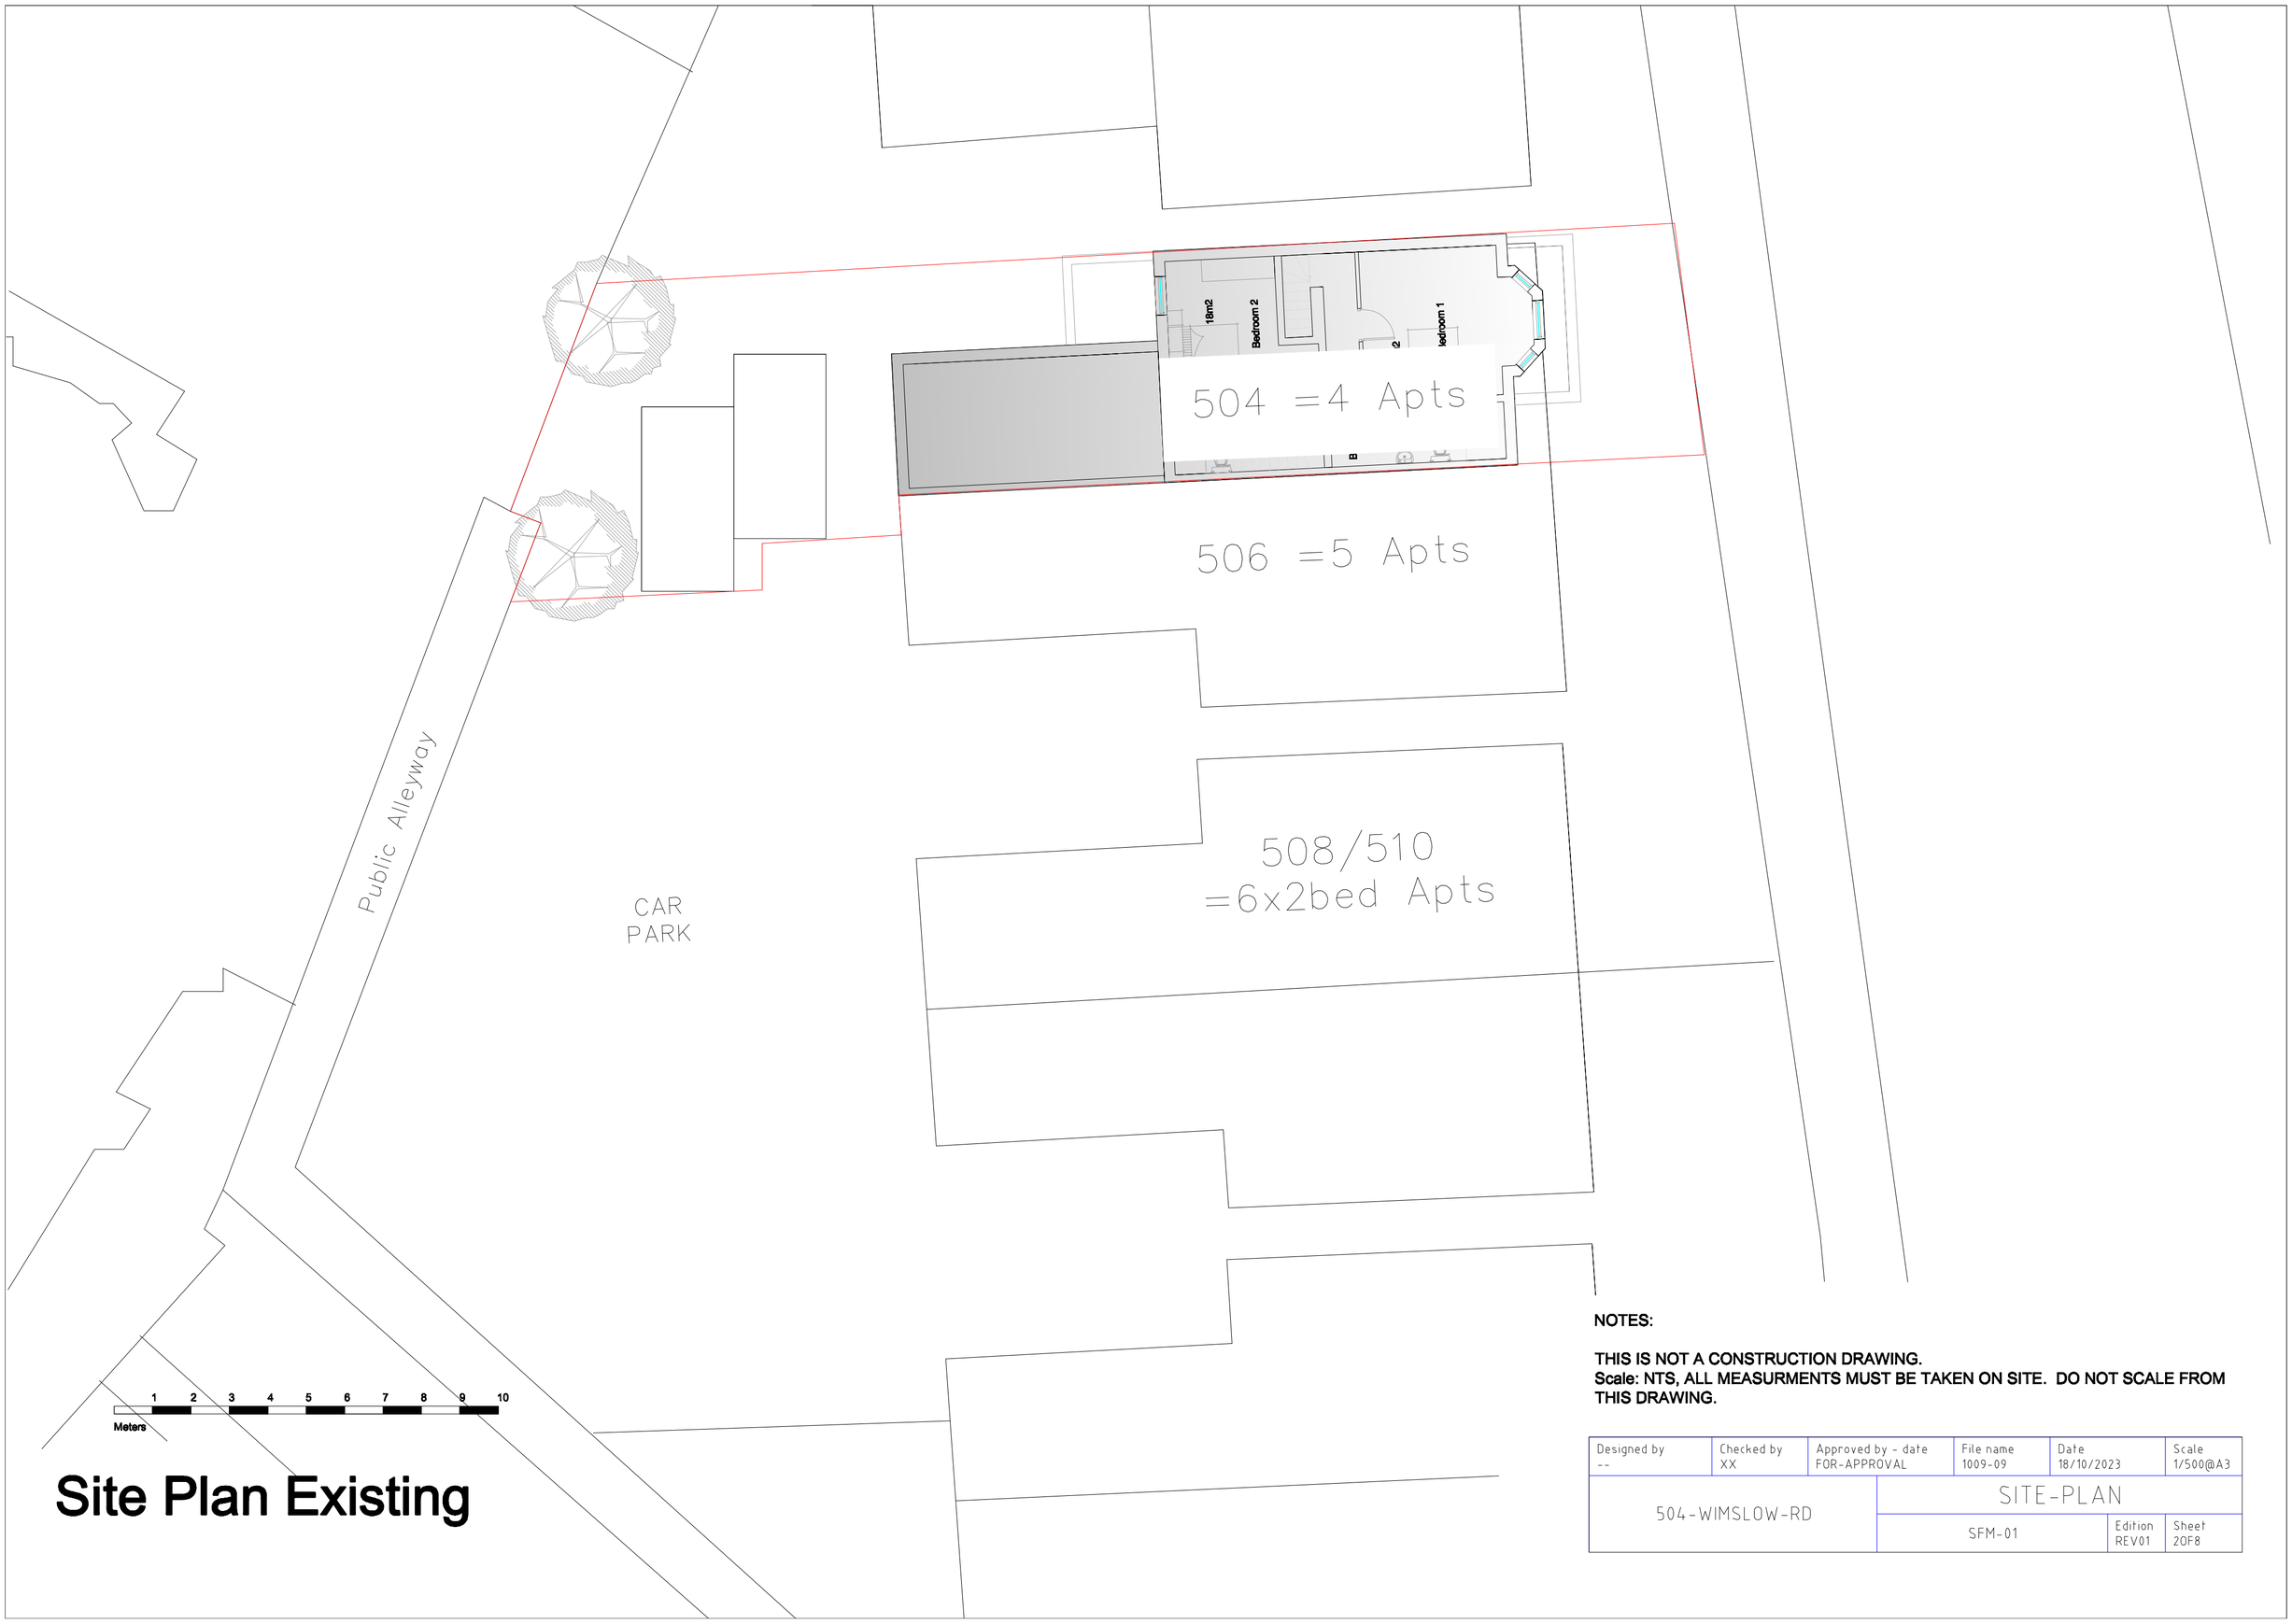

Site Plan Existing

NOTES:

THIS IS NOT A CONSTRUCTION DRAWING.
Scale: NTS, ALL MEASURMENTS MUST BE TAKEN ON SITE. DO NOT SCALE FROM THIS DRAWING.

Designed by	Checked by	Approved by - date	File name	Date	Scale
--	XX	FOR-APPROVAL	1009-09	18/10/2023	1/500@A3

504-WIMSLOW-RD	SITE-PLAN		
	SFM-01	Edition REV01	Sheet 2OF8