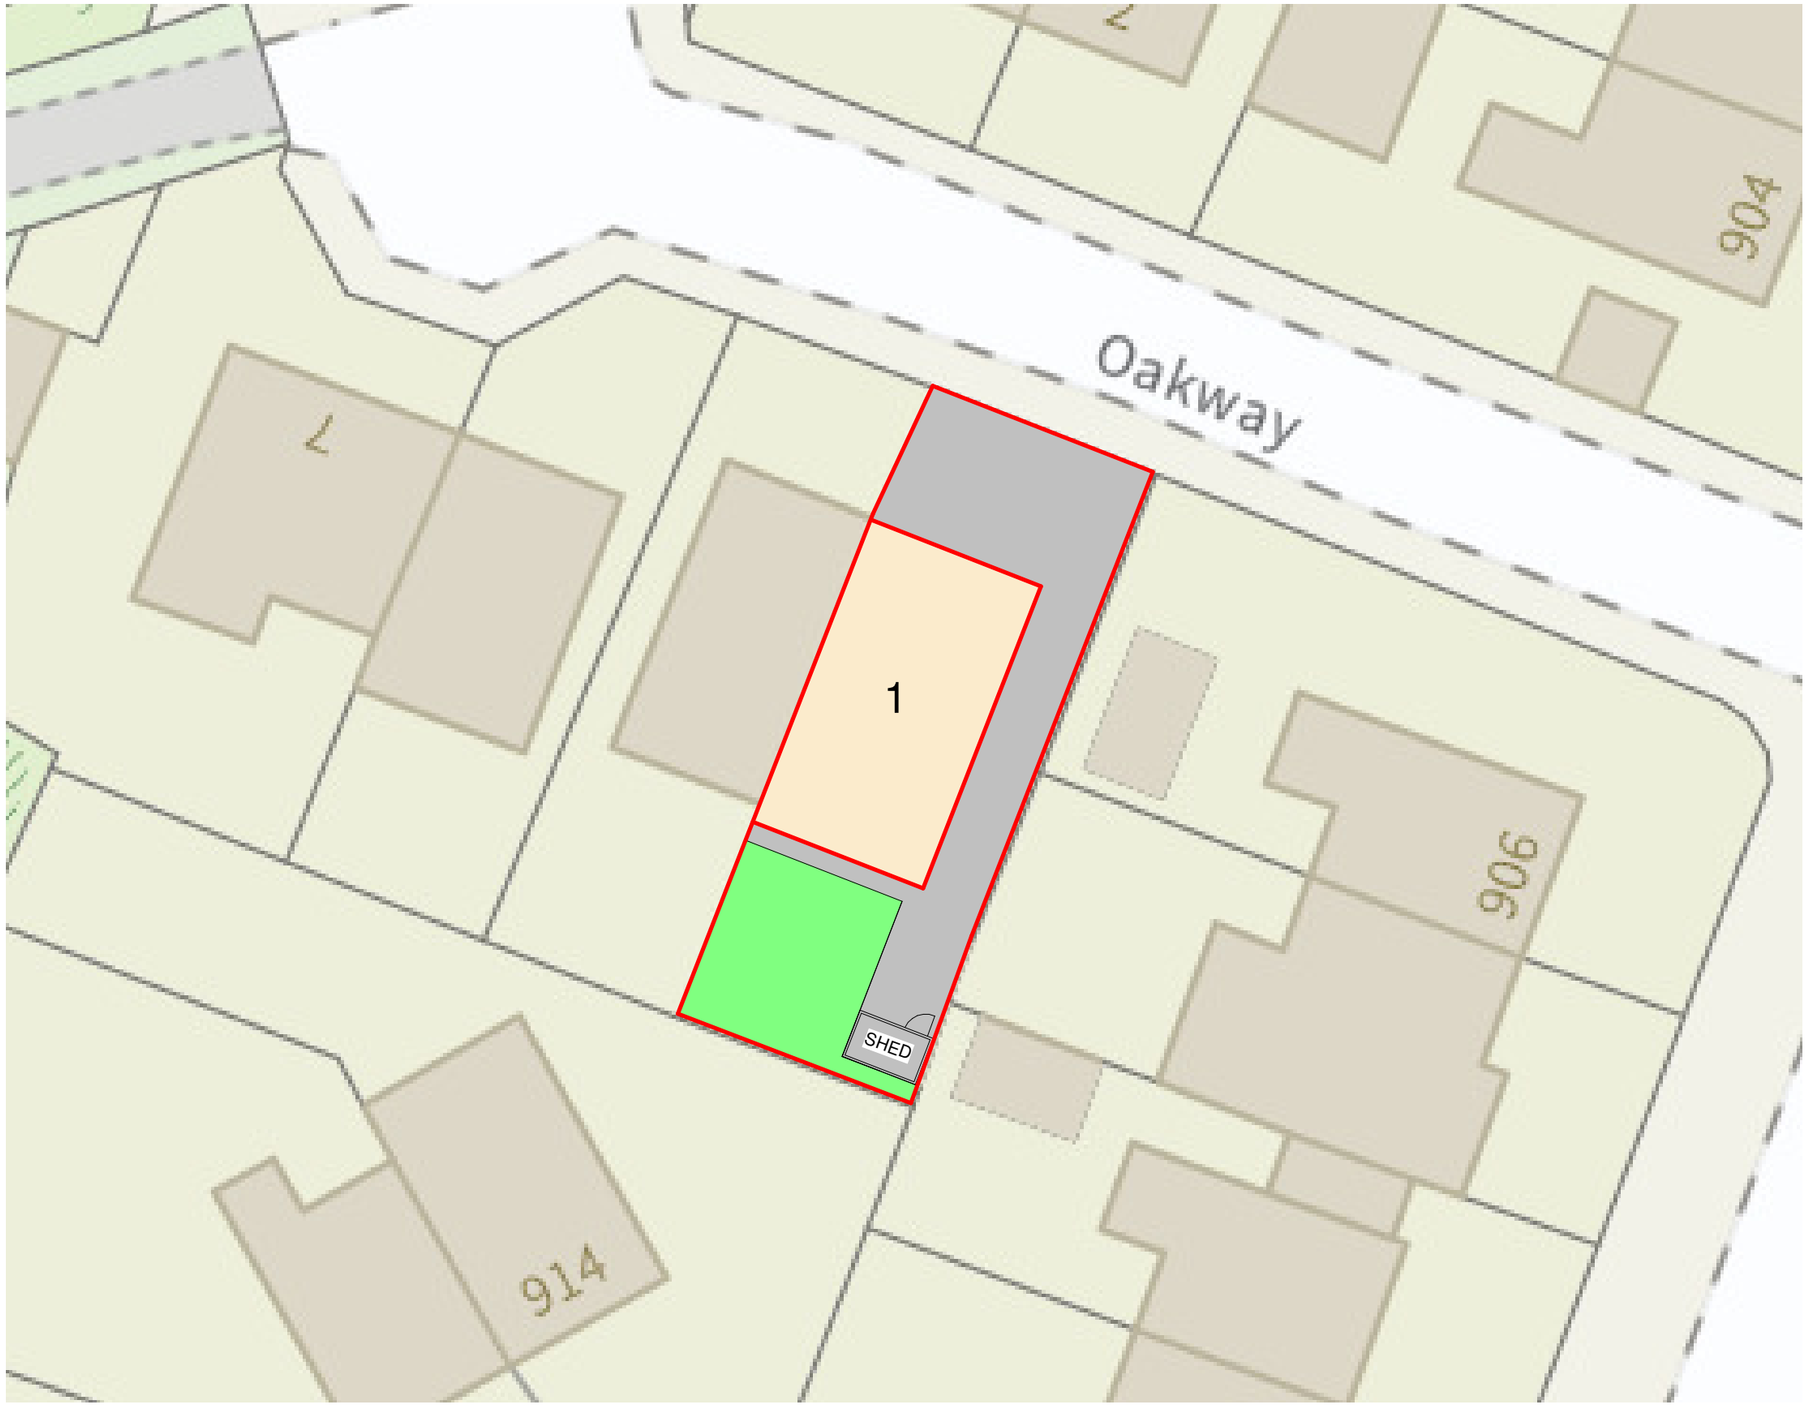


1 PROPOSED - SITE PLAN

1 : 200

Scale 1 : 200

0 2 4 10 20 m

NORTH

Figured dimensions only to be taken from this drawing. DO NOT SCALE.
All contractors must visit the site and be responsible for checking all setting out dimensions and notifying the architect of any discrepancies prior to any manufacture or construction work.

NOTES:

KEY:

BOUNDARY LINE

HARDSCAPING

GRASS

Rev	Description	Date

Client:
DHIFAF

Project:
Manchester M20 5PS
1 Oakway, East Didsbury, Manchester, M20 5PS

Sheet Description:
Proposed Site Plan

SLH Home Design

www.slhhomedesign.co.uk
info@slhhomedesign.co.uk

Sheet: A3	Project Number: 2091	
Scale: As indicated	Drawing Title: Proposed Site Plan	Rev:
Design: Author		
Check: Author	Drawing Number A003	
Status: PLANNING		