2 GRILLE LOCATIONS WITHIN CEILING

Scale: 1:100

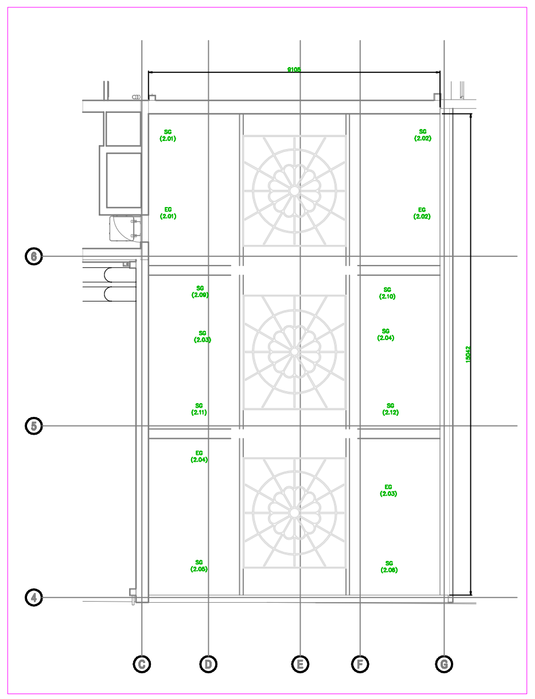

P PLAN VIEW

Scale: 1:50

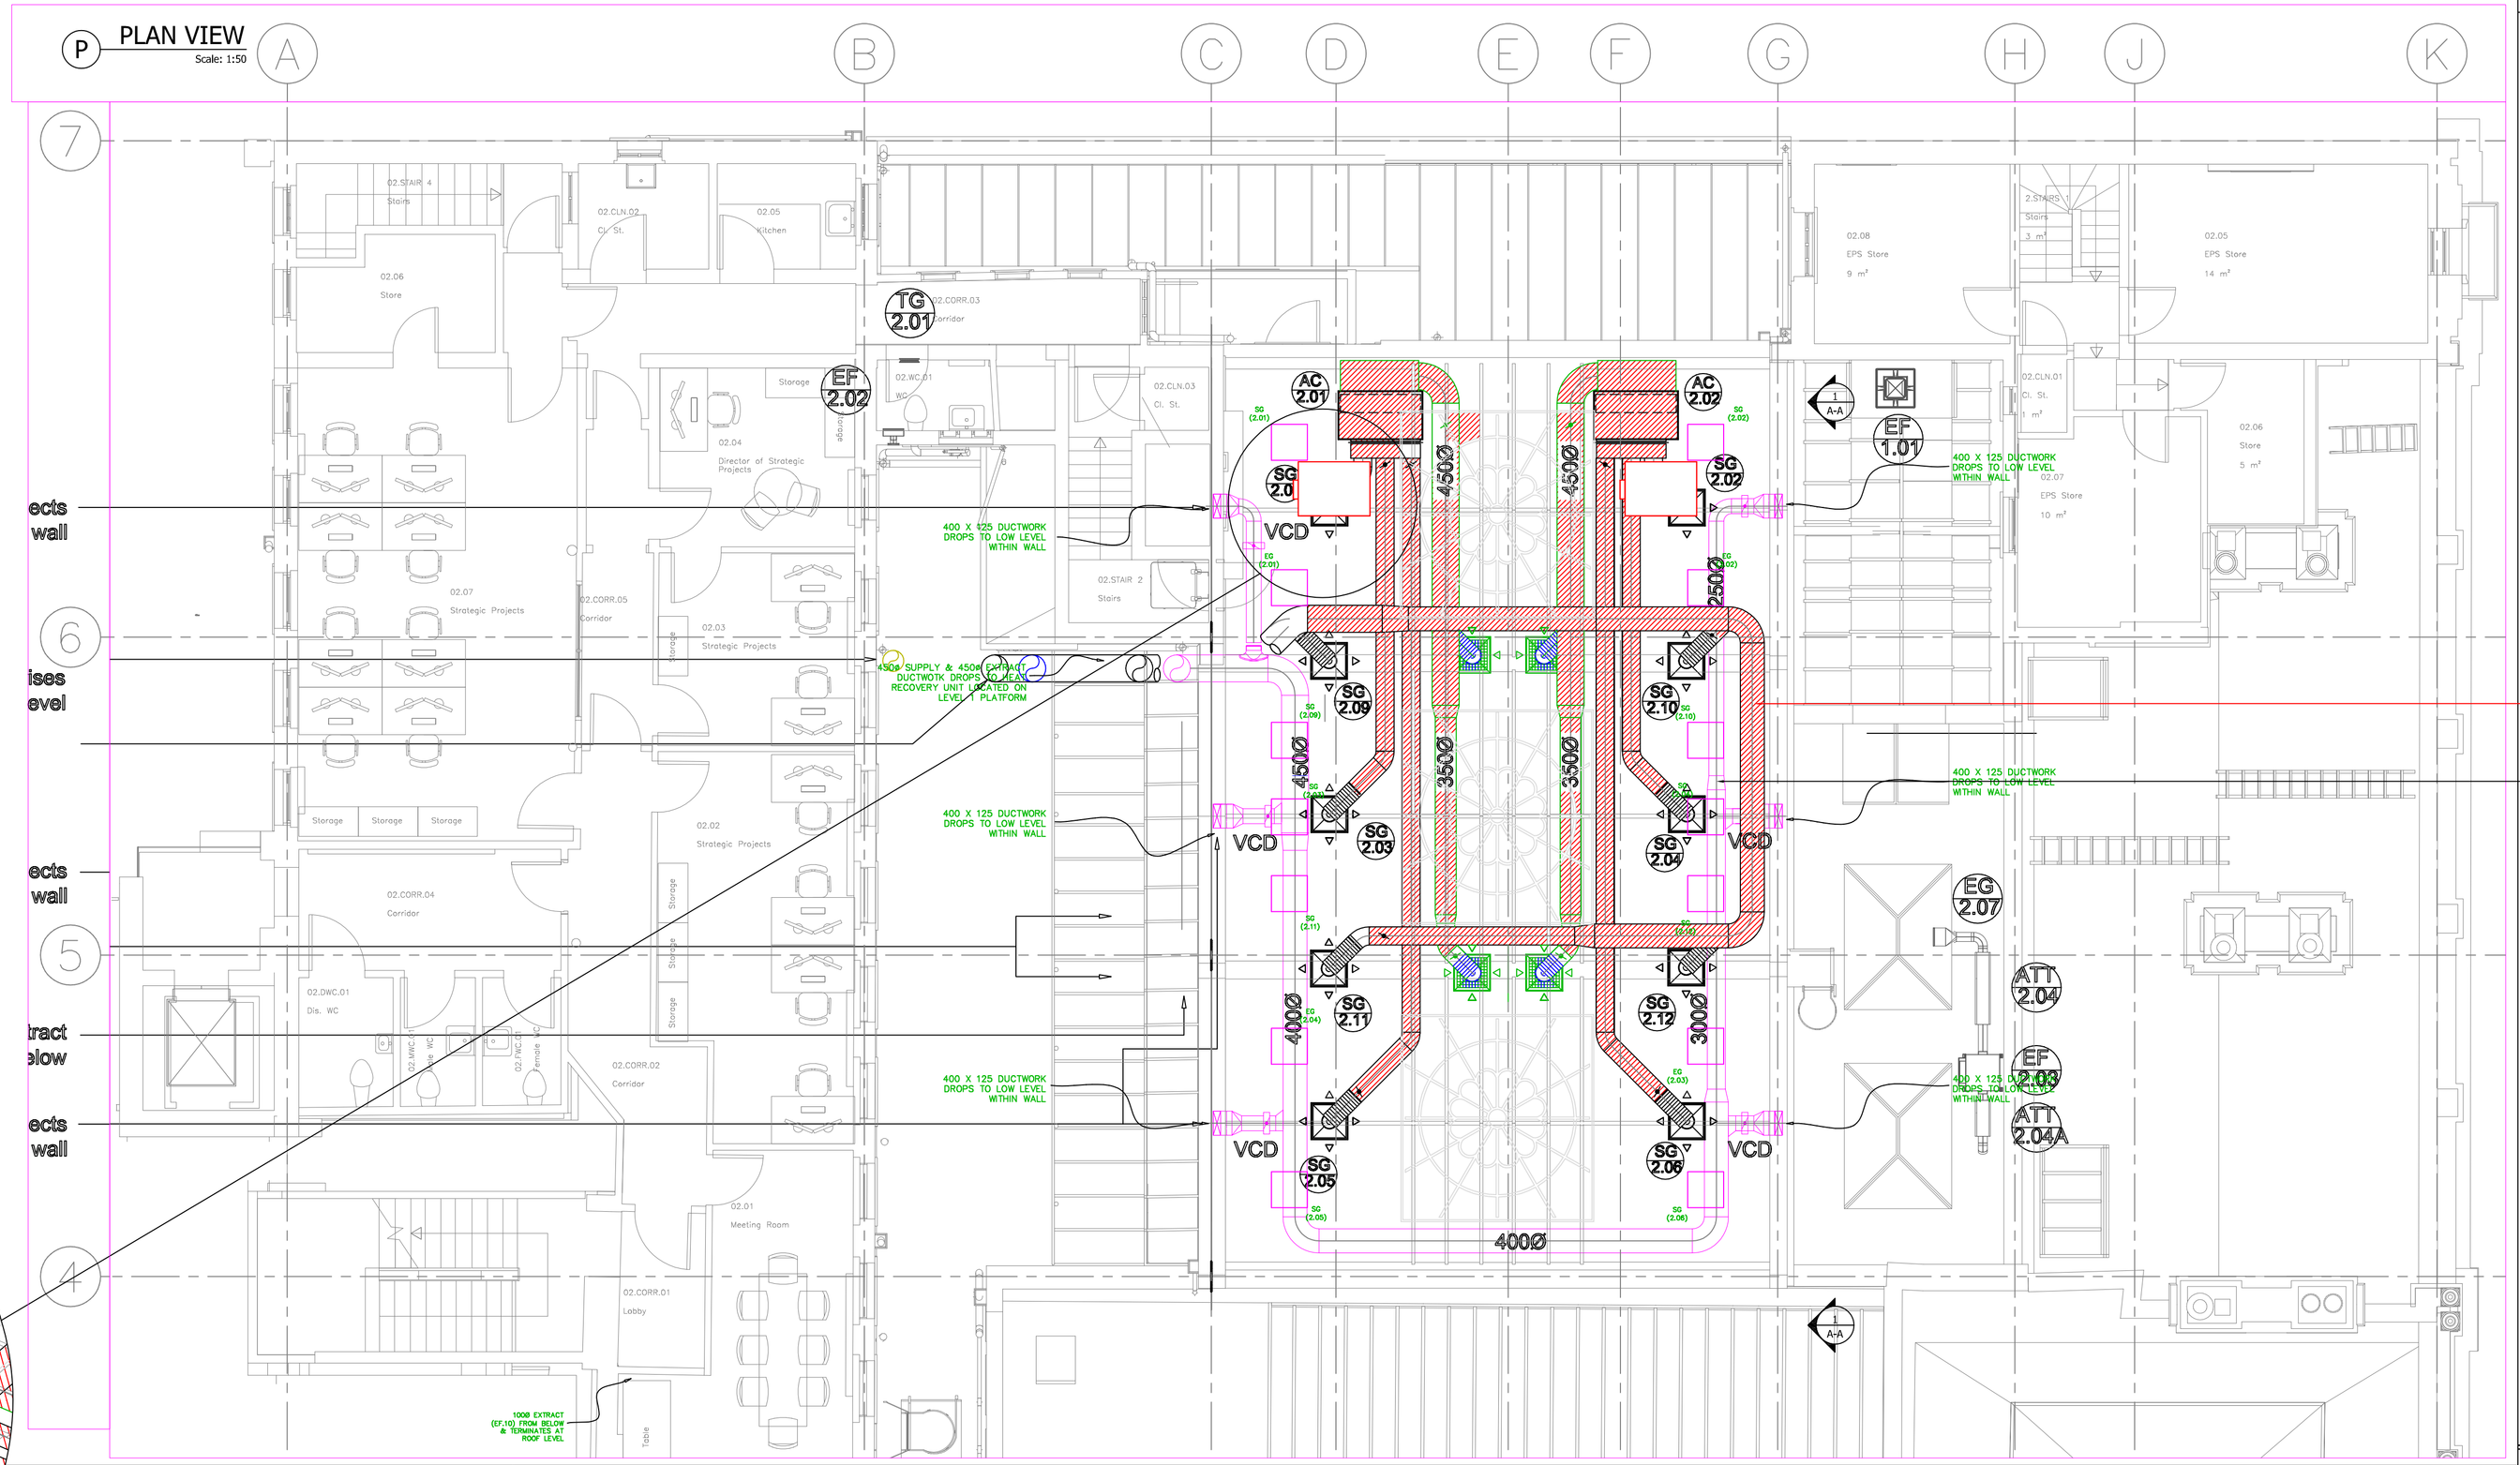

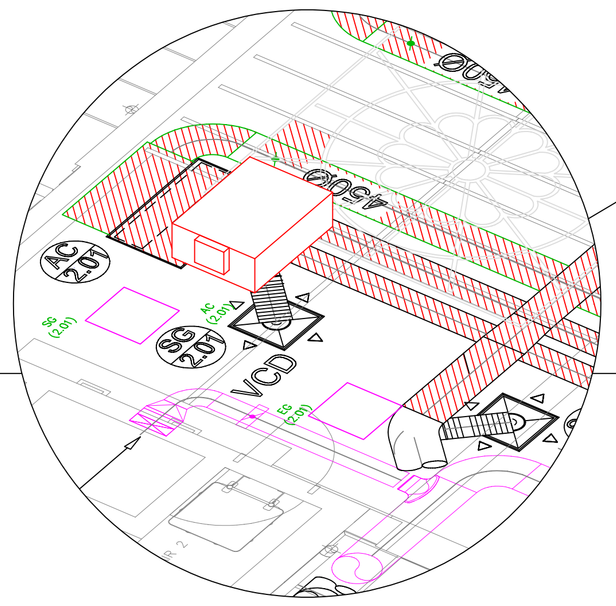

1 SECTION A-A

Scale: 1:50

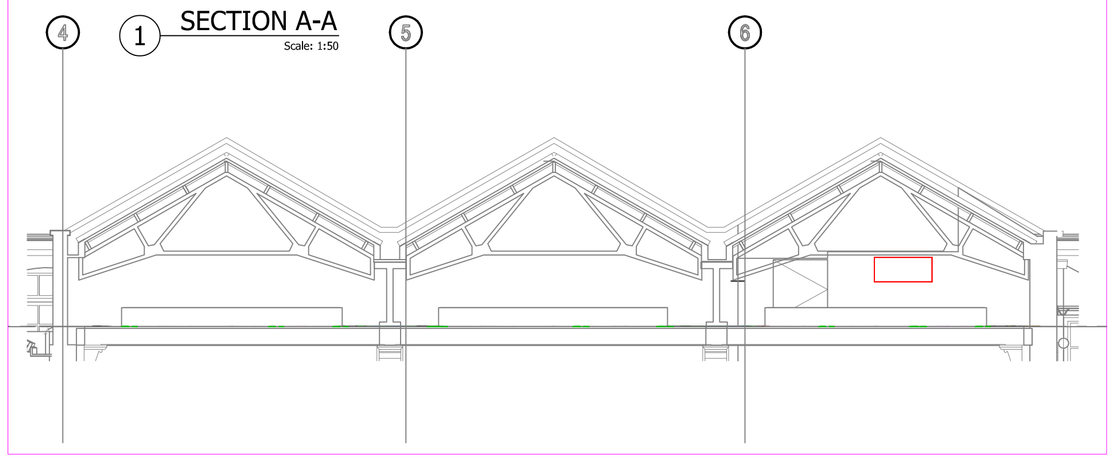

Z ISOMETRIC VIEW

Scale: N.T.S

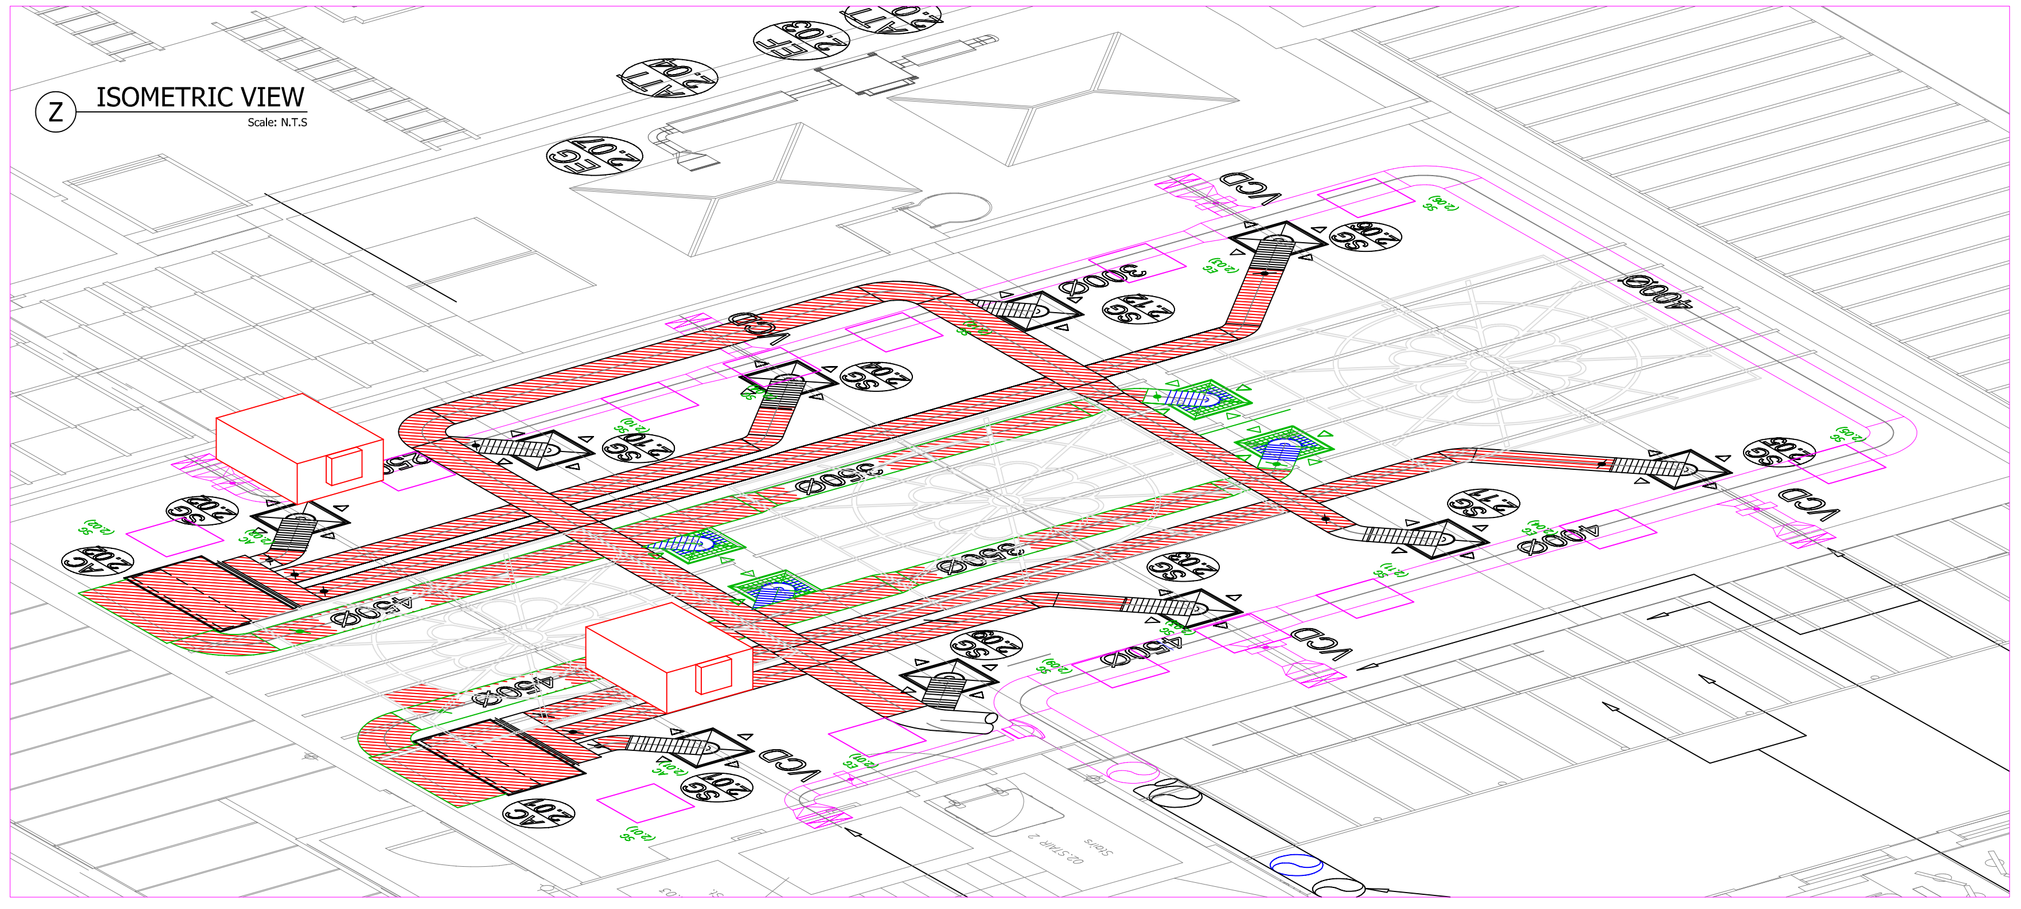

NOTES

ALL DUCTWORK TO BE MANUFACTURED & INSTALLED TO DW.144 & INLINE WITH THE CONTRACT SPECIFICATION

HEALTH AND SAFETY INFORMATION

Standard hazards and risks may not necessarily be identified on this drawing. The caution symbols that are identified, but not limited to, related to specific hazards and risks associated with this type of project.

Reference should be made to the DRA for further details.

DRA Ref No.	Description
1	Work in confined space.
3	Access to roof void restricted.
4	Risk of falling through ceiling.

It is assumed that all works shall be undertaken by a competent contractor working, where appropriate, to an approved method statement.

REV	DATE	AMENDMENTS	DRN	CHK	APP
AF	28.04.20	AS FITTED	KR	-	-
A	15.10.19	ISSUED FOR COMMENT & APPROVAL	KR	-	-

DRAWING STATUS:
AS FITTED

C:\Users\Kev\Desktop\fsm_new_logo.png

FLEETWOOD SHEET METAL LIMITED
1 DENHAM WAY
FLEETWOOD
FY7 6PR
Tel: 01253 879234
Fax: 01253 486522
Email: info@fleetwoodsheetmetal.co.uk

W:\2Fl - Projects\03- Blank Jobs\33 Drawing Files\32-FSM-Drawings\3320-DWGs\Contract Logo.JPG

CLIENT:

The James Mercer Group Limited
Hesketh Street,
Preston,
PR2 2RH,
Lancashire,
Tel: 01772 775700

PROJECT:
M.M.U ORMOND BUILDING

TITLE:
SECOND FLOOR ROOF VOID VENTILATION LAYOUT

DRG N°:
FSM-3165-57-L2-M02

JOB N°: 003165	DRN: KR	CHK / APP: -
SCALE: 1-50 @ A0:		REVISION: AF