
This drawing is the property of Technical Signs and must not be reproduced in part or in full without prior consent of Technical Signs.

Existing

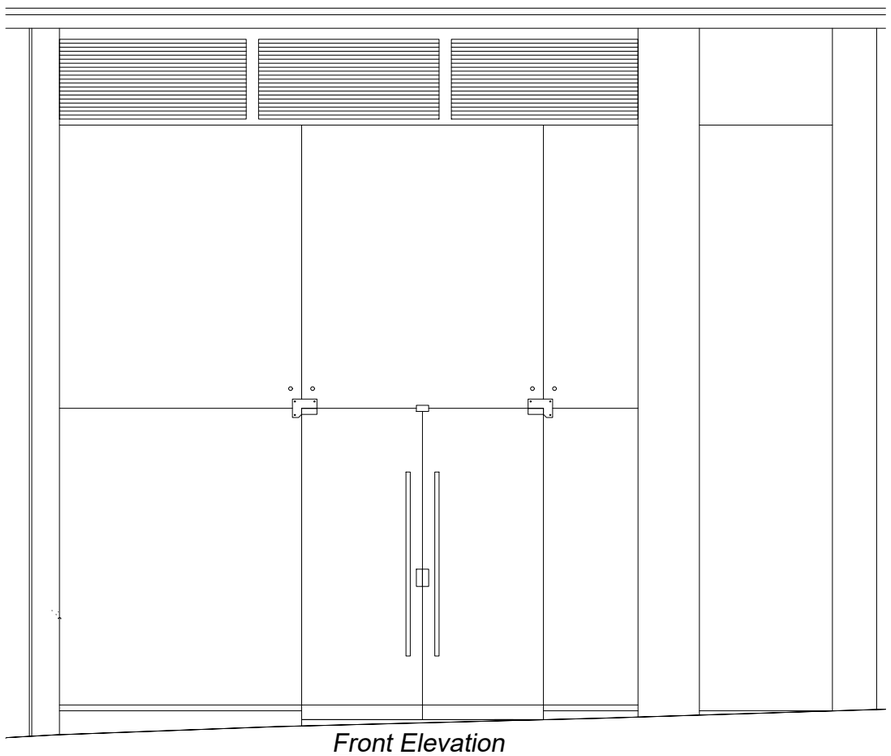

Front Elevation
Scale 1:50

0m 1m 2m 3m 4m 5m

Technical Signs
Floor 1 - Unit 3
Hille Business Centre
132 St Albans Road
Watford, Herts, WD24 4AE
Tel: 01923 811999
Fax: 01923 811998
E-mail: info@technicalsigns.co.uk

Client Black Sheep Coffee

Address/Job details
Unit 13 Arndale Centre
23 Market St
Manchester
M1 1WR
Existing Signs

Job No -

Drawn by	Date	
DN	11/09/23	
Scale	Drawing No	Rev
As specified (A3)	596806-1	