

This drawing is the property of Technical Signs and must not be reproduced in part or in full without prior consent of Technical Signs.

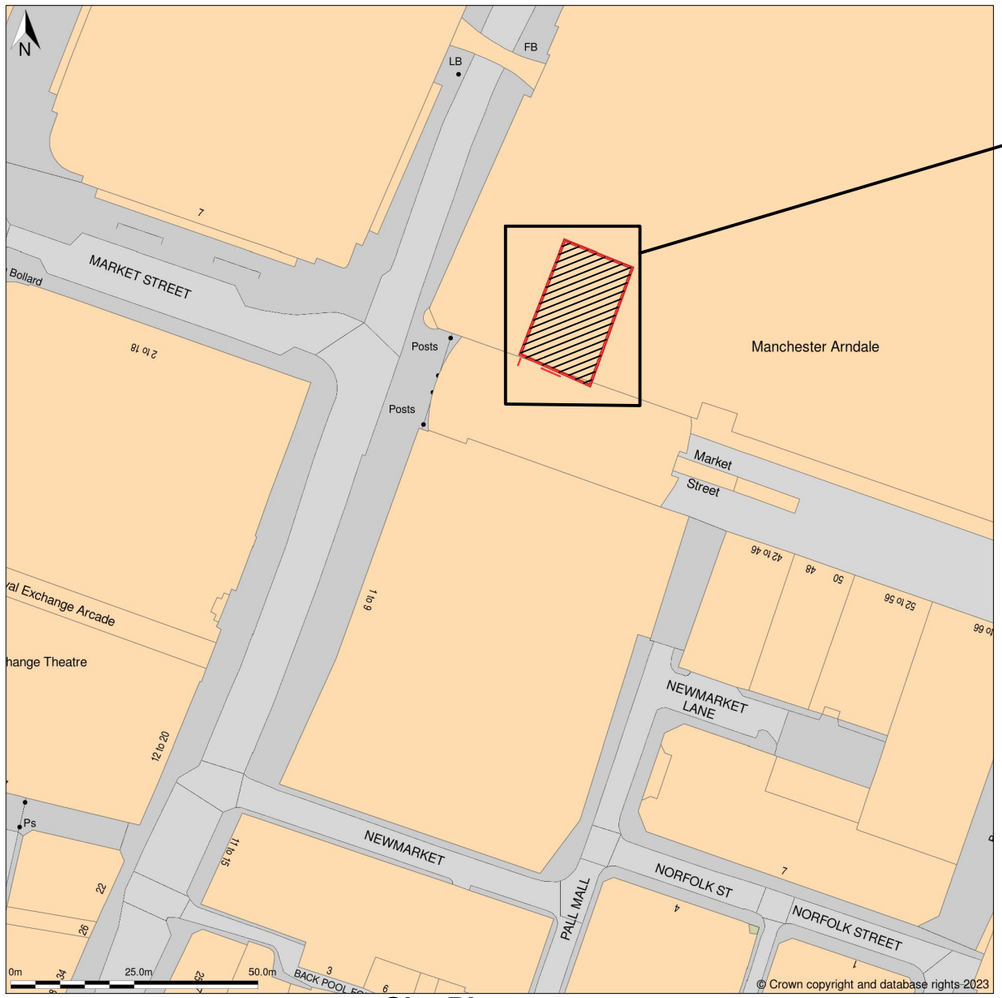

Site Plan
Scale 1:1250

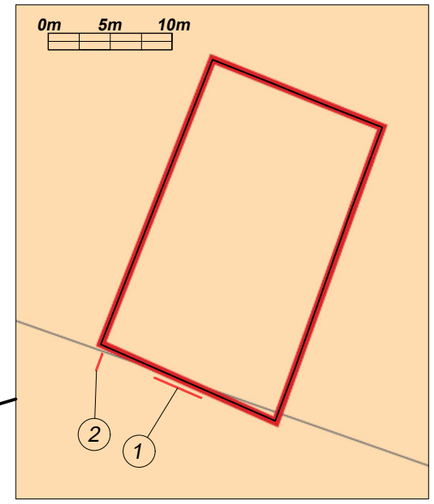

Block Plan
Scale 1:500

1 Text

2 Projecting Sign

Technical Signs
Floor 1 - Unit 3
Hille Business Centre
132 St Albans Road
Watford, Herts, WD24 4AE
Tel: 01923 811999
Fax: 01923 811998
E-mail: info@technicalsigns.co.uk

Client	Black Sheep Coffee
Address/Job details	Unit 13 Arndale Centre 23 Market St Manchester M1 1WR Site Plan
Job No	-
Drawn by	DN
Date	11/09/23
Scale	As specified (A3)
Drawing No	596806-3
Rev	