

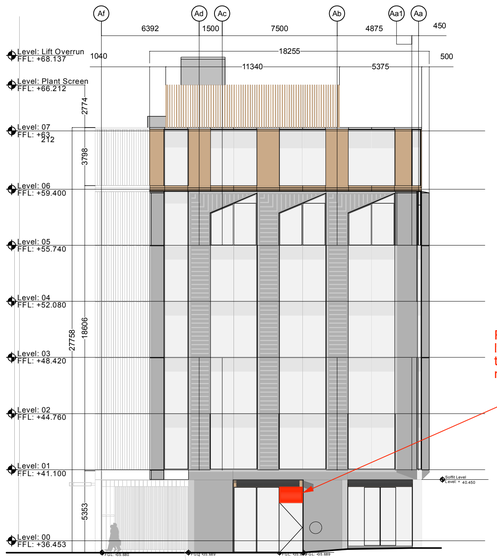


West Elevation scale 1:200

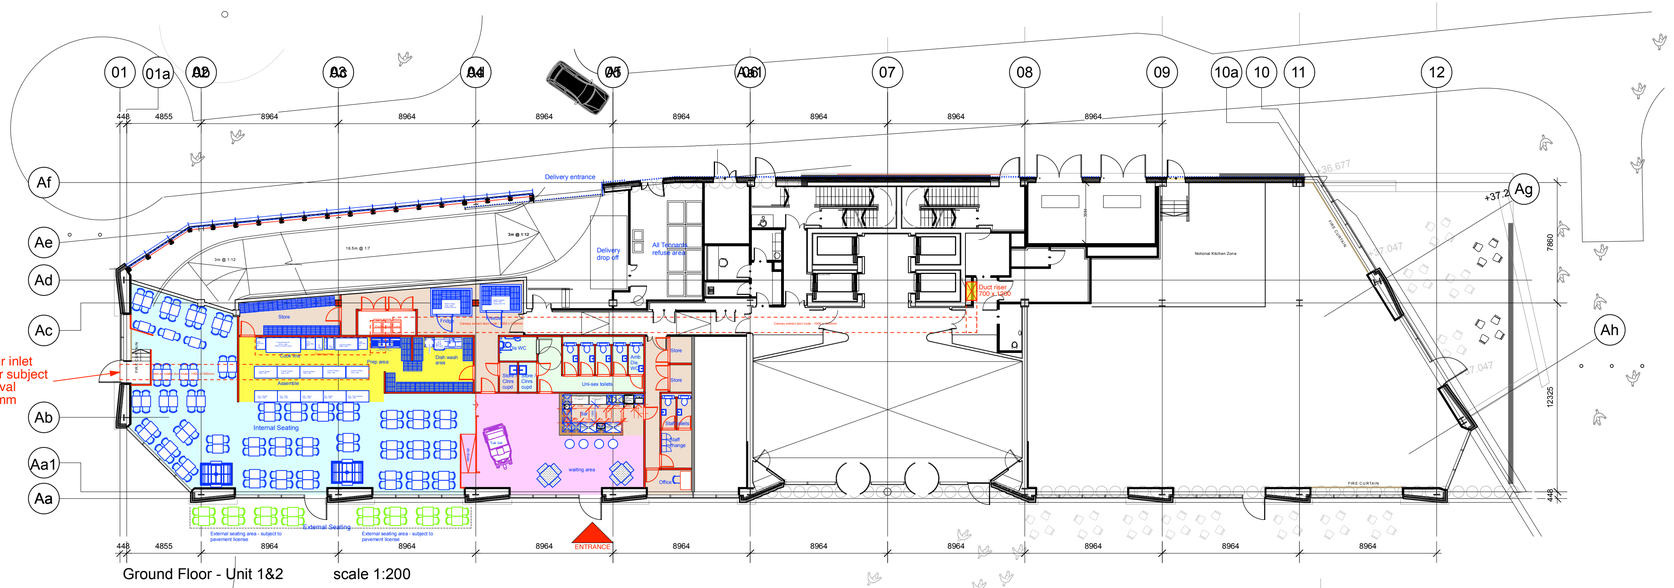

Ground Floor - Unit 1&2 scale 1:200

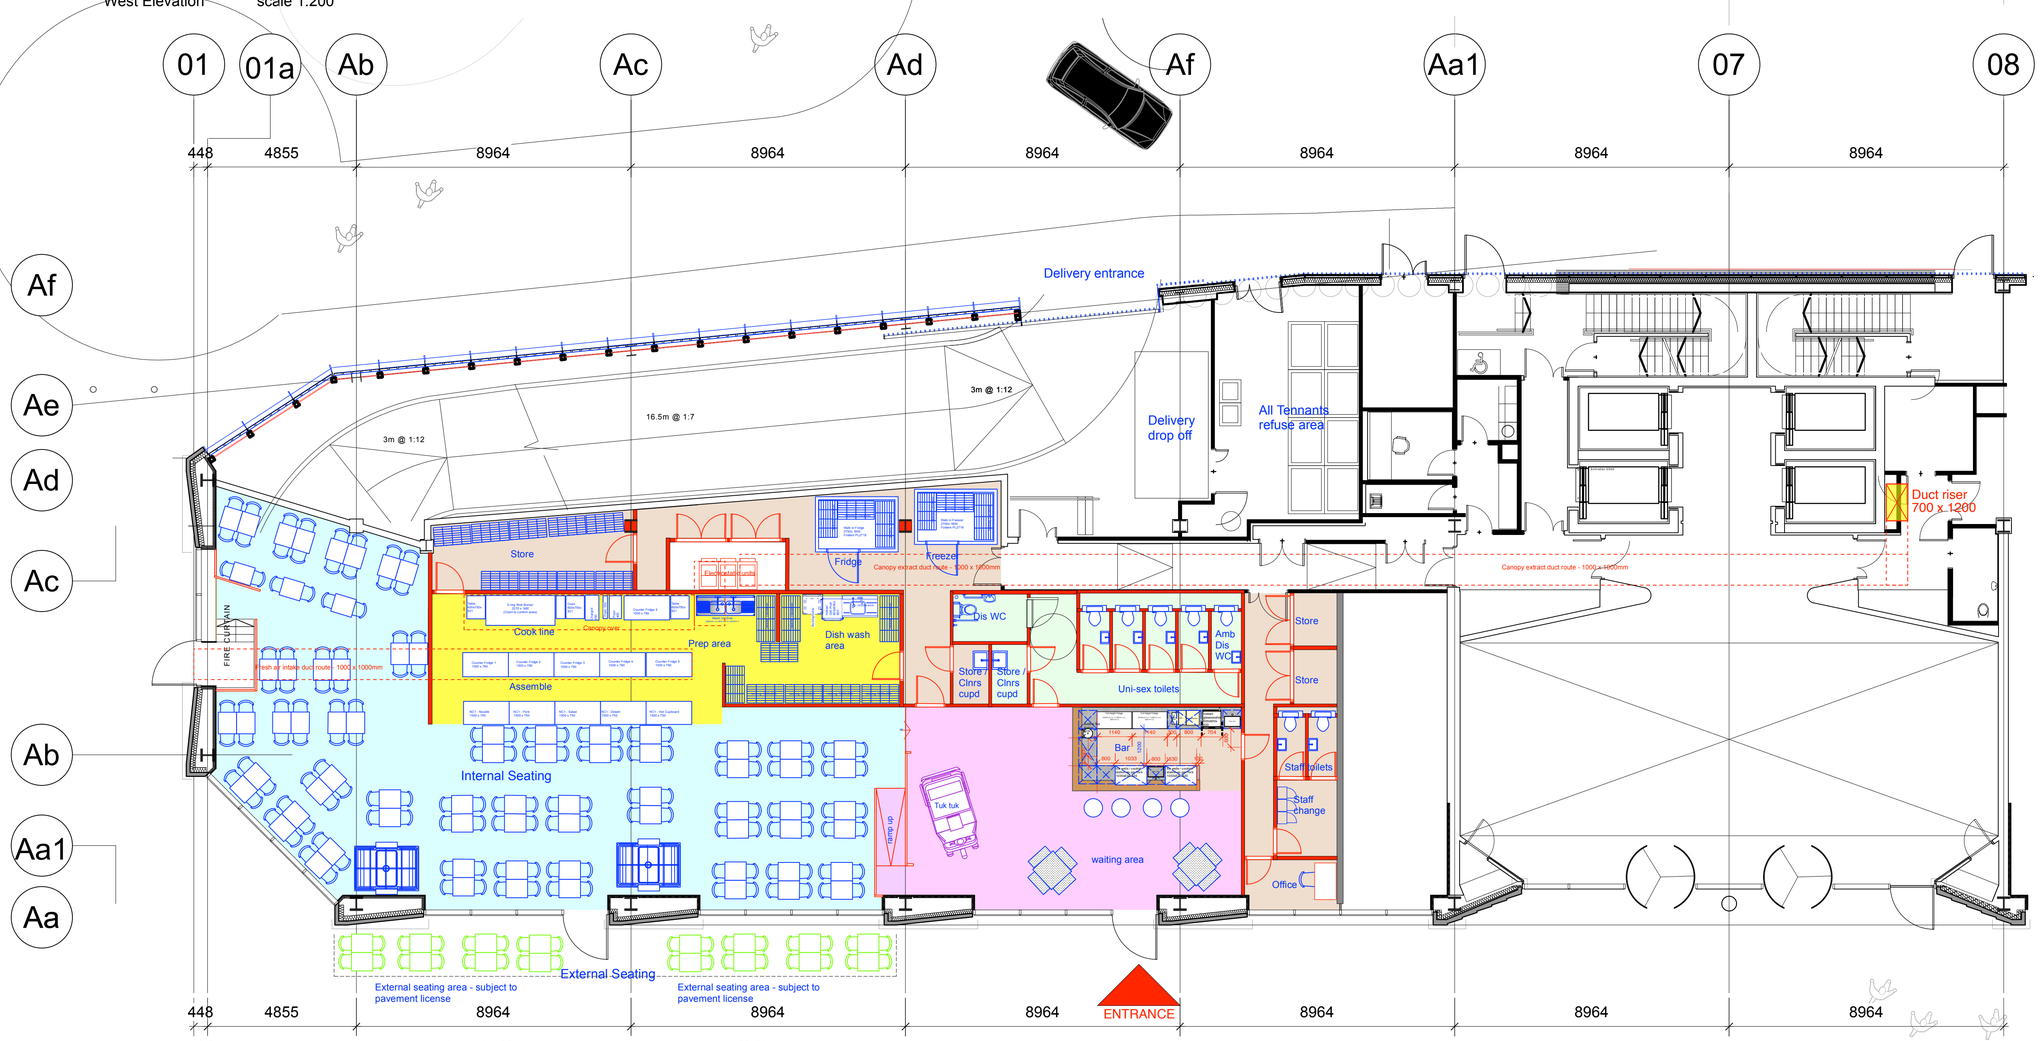

Ground Floor - Unit 1&2 scale 1:100

REVISIONS :

inspire: design consultancy
49 the tannery lawrence street york yo10 3wh
t&f 01904 611 091 **e** peter@inspiredc.co.uk

CLIENT :
ZaaP Restaurants

SITE : **Ground Floor Units 1&2 The Lincoln, Brazennose Street, Manchester M2 5BP**

DRAWING TITLE:
Agreement to Lease
Ground Floor and West Elevation

DATE : **9 June 2023**

SCALE : **1:100 & 200 @ A1**

DRAWING BY : **PS**

DRAWING NO : **ZaaP/Manc/AgLe/ 01**

CONTRACTORS MUST VERIFY ALL DIMENSIONS ON SITE BEFORE COMMENCING ANY WORK.FIGURED DIMENSIONS TO TAKE PRECEDENCE OVER SCALED DIMENSIONS.THE COPYRIGHT OF THIS DRAWING IS RESERVED.THE DRAWING MUST NOT BE DISCLOSED WITHOUT ANY AUTHORITY.
DO NOT SCALE.