




5 Front Proposed
1 : 50

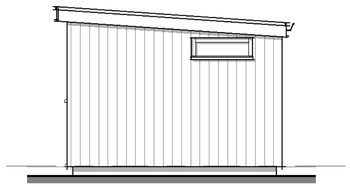


6 Side 1 Proposed
1 : 50

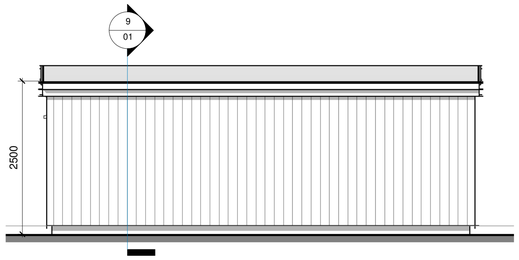


7 Rear Proposed
1 : 50

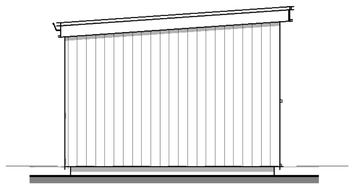

8 Side 2 Proposed
1 : 50

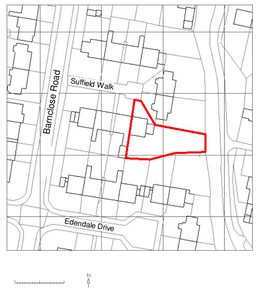


1 Location Plan
1 : 1250

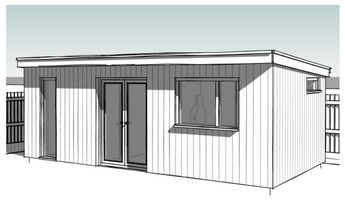


10 3D View 1




2 Site Plan Existing
1 : 200

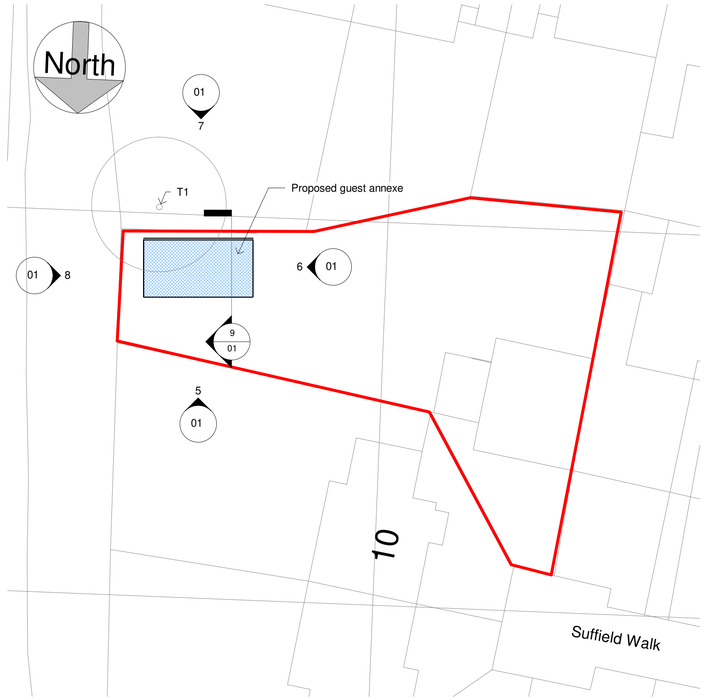

3 Site Plan Proposed
1 : 200

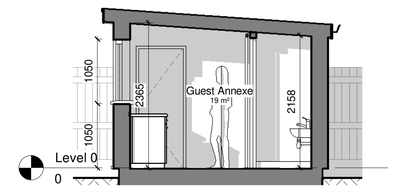

9 Section 1
1 : 50

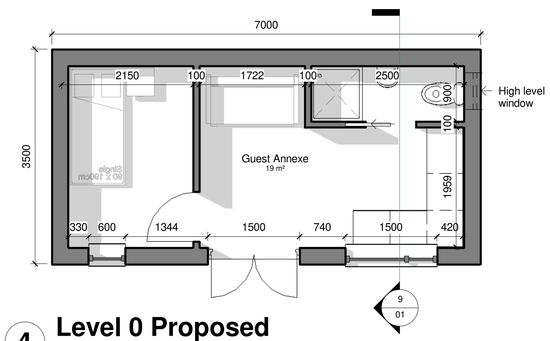

4 Level 0 Proposed
1 : 50

0.5 0 0.5 1 1.5 2 2.5
SCALE 1:50 m

All Dimensions to be checked on site

Work must not be commenced until planning permission (where applicable) and building regulations approval is received. Any works carried out before receipt of the permissions is "entirely at clients' own risk"

It is the responsibility of the client to verify the accuracy of the boundry shown on the Site plan.

Rev	Description	Date
A	Design Revisions	10/08/23
B	Design Revisions	11/08/23
C	Materials Added	18/08/23

ARCHITECTURAL SOLUTIONS LTD
Building Design and Planning Consultants
Maxron House - Green Lane - Romiley - SK6 3JQ
0161 494 9646 - 07823 322338
email - asmarple@gmail.com
www.architecturalsolutionsltd.co.uk

PROJECT ADDRESS
8 Suffield Walk,
Manchester,
M22 1NG

PROJECT
Guest Annex

TITLE
Plans as Existing and Proposed

CLIENT
Mr & Mrs Lotca

DRAWN BY	DATE
MJH	08/08/23
SCALE (@ A1)	PROJECT NUMBER
As indicated	2934

DRAWING NUMBER	REV
2934 - 01	C

18/08/2023 11:31:18