


SITE PLAN
SCALE:1:200


Location Plan - 1:1250

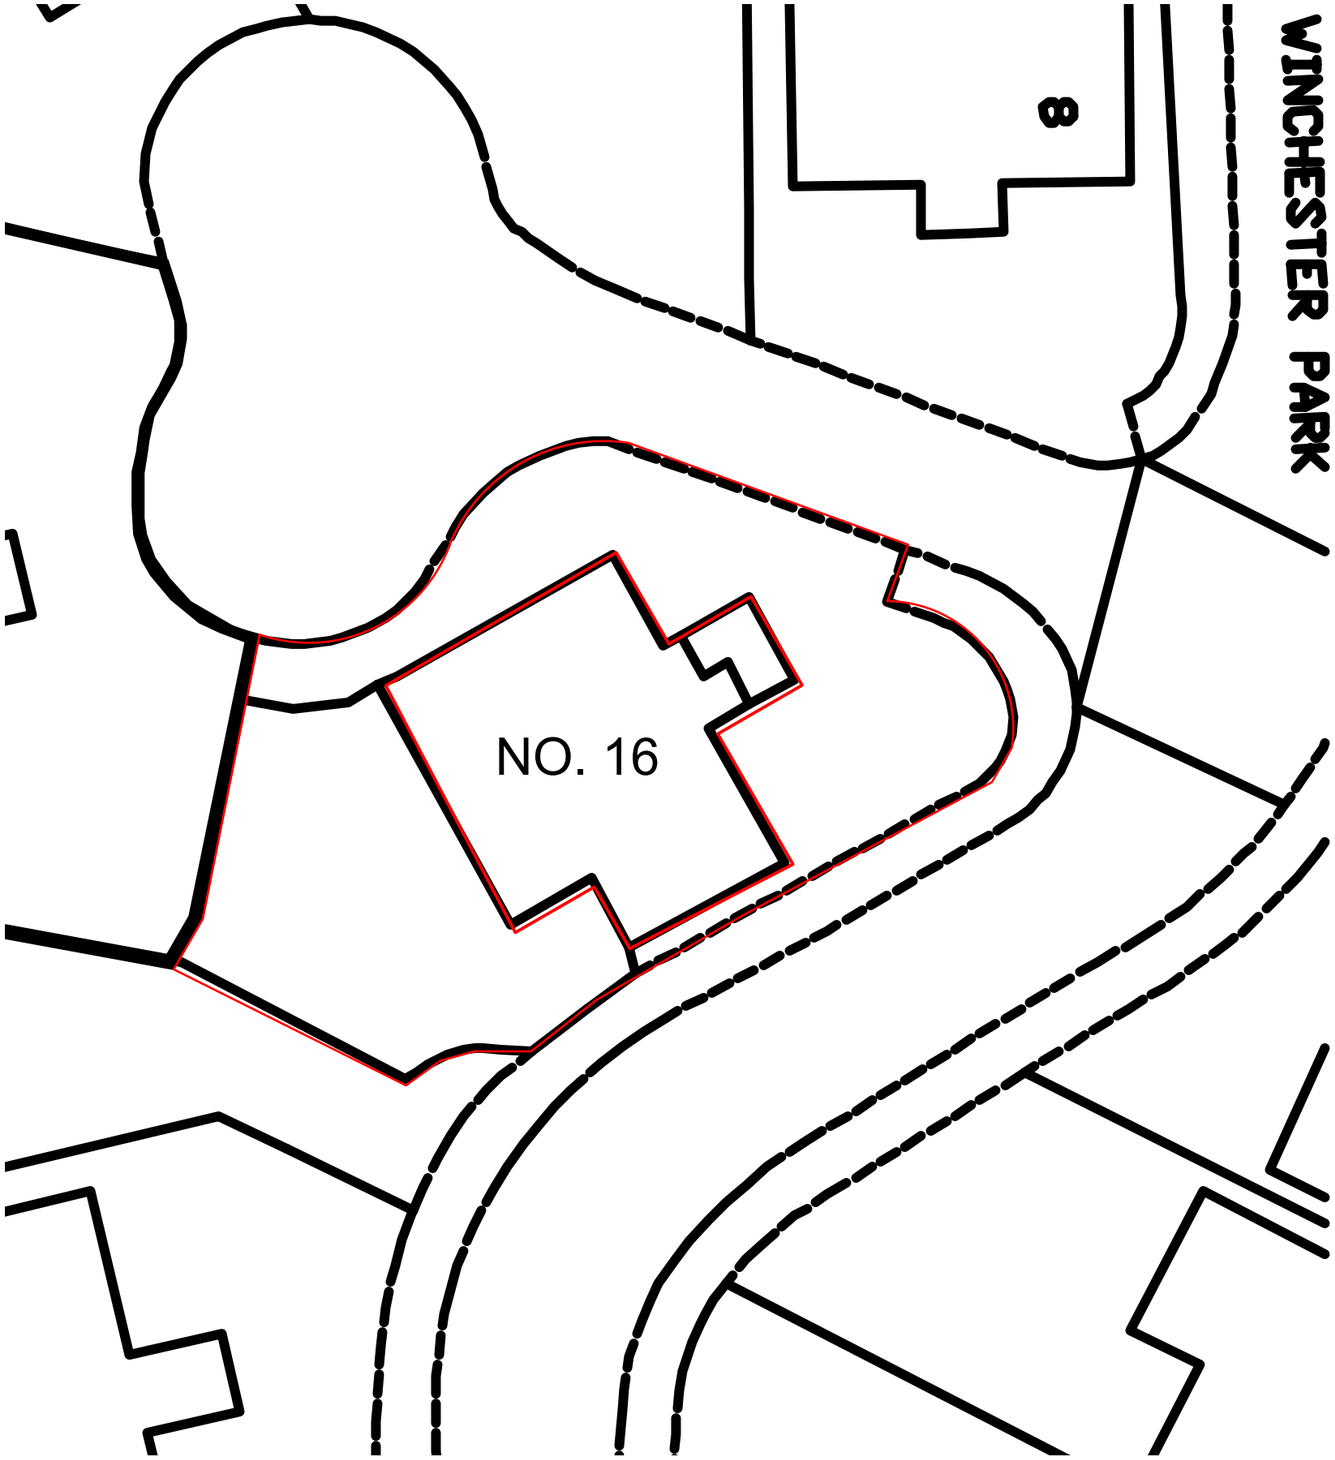

LOCATION PLAN
SCALE:1:1250


This drawing must not be reproduced without permission from NM Architectural Services LTD. DO NOT scale of this drawing. All Dimensions are to be checked on site by the contractor/sub contractor. Any discrepancies to be reported to NM Architectural services LTD.

Client Name: Mr & Mrs Mohammed	**Drawing Title:** Site & Location Plans	**Project Type:** Rear Extensions			**Check By:** MN		Date: 17.08.2023	**Revision Notes:**
Project Address: 16 Winchester Park, West Didsbury, M20 2TN	**Drawing Type:** Planning Submission	**Dwg No:**	WNP:001	**Scale:**	As Shown	**Rev:** -		

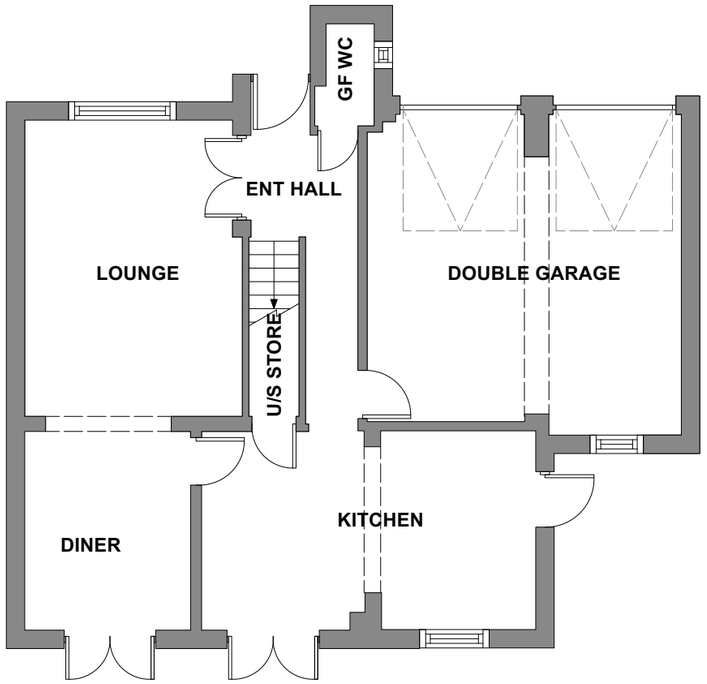


EXISTING GROUND FLOOR

SCALE:1:100

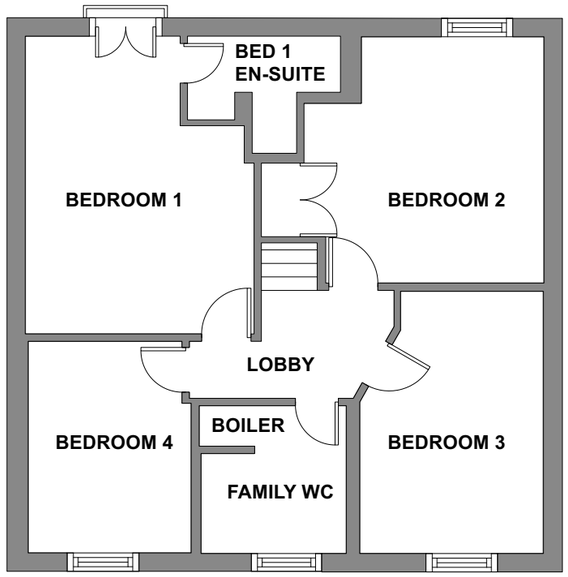

EXISTING FIRST FLOOR

SCALE:1:100

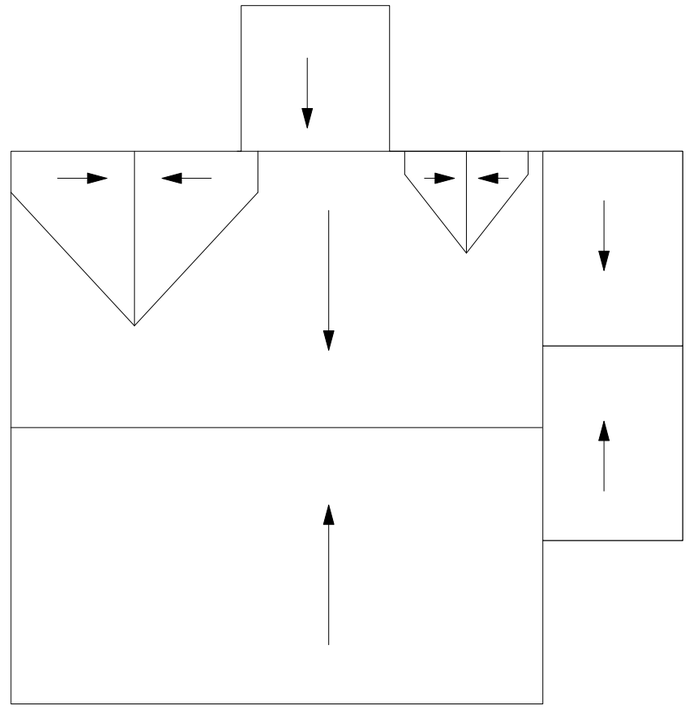

EXISTING ROOF FLOOR

SCALE:1:100

This drawing must not be reproduced without permission from NM Architectural Services LTD. DO NOT scale of this drawing. All Dimensions are to be checked on site by the contractor/sub contractor. Any discrepancies to be reported to NM Architectural services LTD.

Client Name: Mr & Mrs Mohammed	**Drawing Title:** Existing Plans	**Project Type:** Rear Extensions			**Check By:**	MN	Date: 17.08.2023	**Revision Notes:**
Project Address: 16 Winchester Park, West Didsbury, M20 2TN	**Drawing Type:** Planning Submission	**Dwg No:**	WNP:002	**Scale:**	1:100	**Rev:** -		




EXISTING FRONT ELEVATION

SCALE:1:100




EXISTING REAR ELEVATION

SCALE:1:100

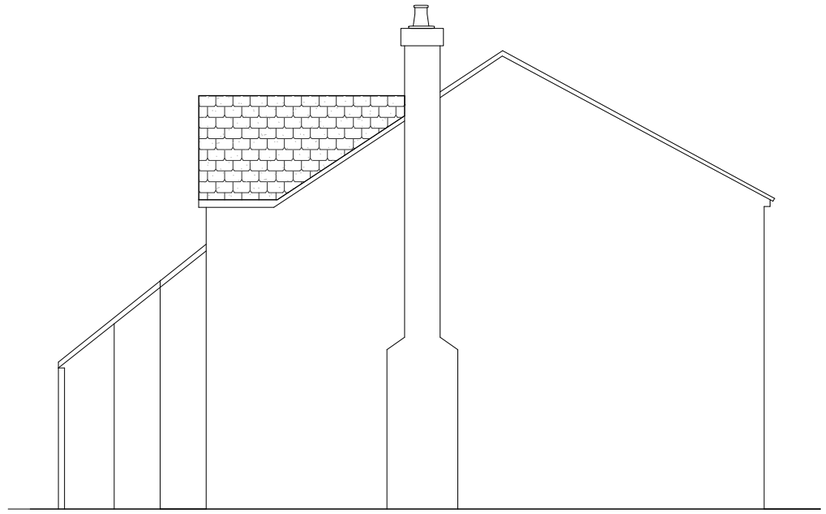

EXISTING SIDE ELEVATION

SCALE:1:100

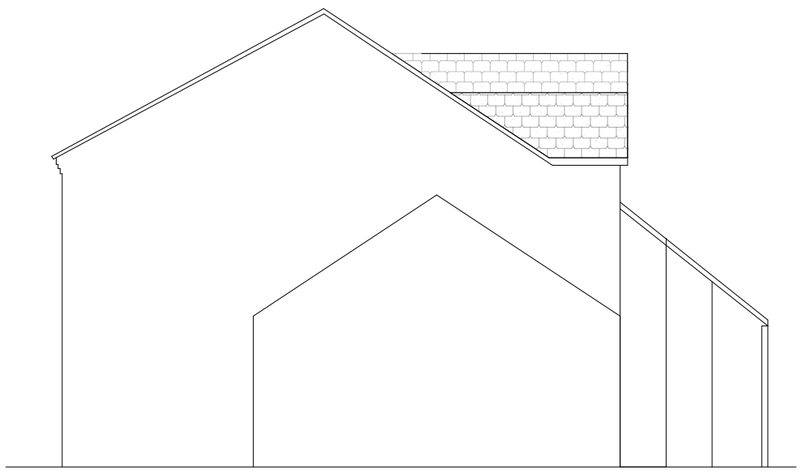


EXISTING SIDE ELEVATION

SCALE:1:100


This drawing must not be reproduced without permission from NM Architectural Services LTD. DO NOT scale of this drawing. All Dimensions are to be checked on site by the contractor/sub contractor. Any discrepancies to be reported to NM Architectural services LTD.

Client Name: Mr & Mrs Mohammed	**Drawing Title:** Existing Elevations	**Project Type:** Rear Extensions			**Check By:**	MN	Date: 17.08.2023	**Revision Notes:**
Project Address: 16 Winchester Park, West Didsbury, M20 2TN	**Drawing Type:** Planning Submission	**Dwg No:**	WNP:003	**Scale:**	1:100	**Rev:** -		

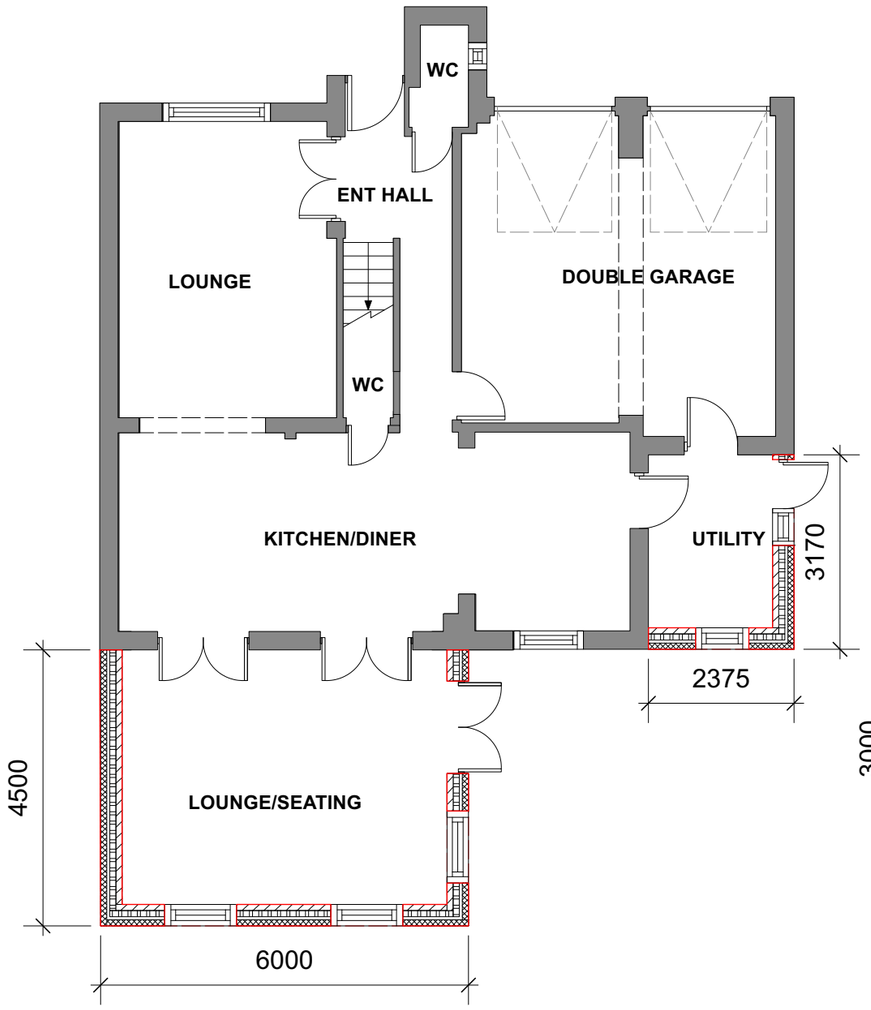


PROPOSED GROUND FLOOR

SCALE:1:100

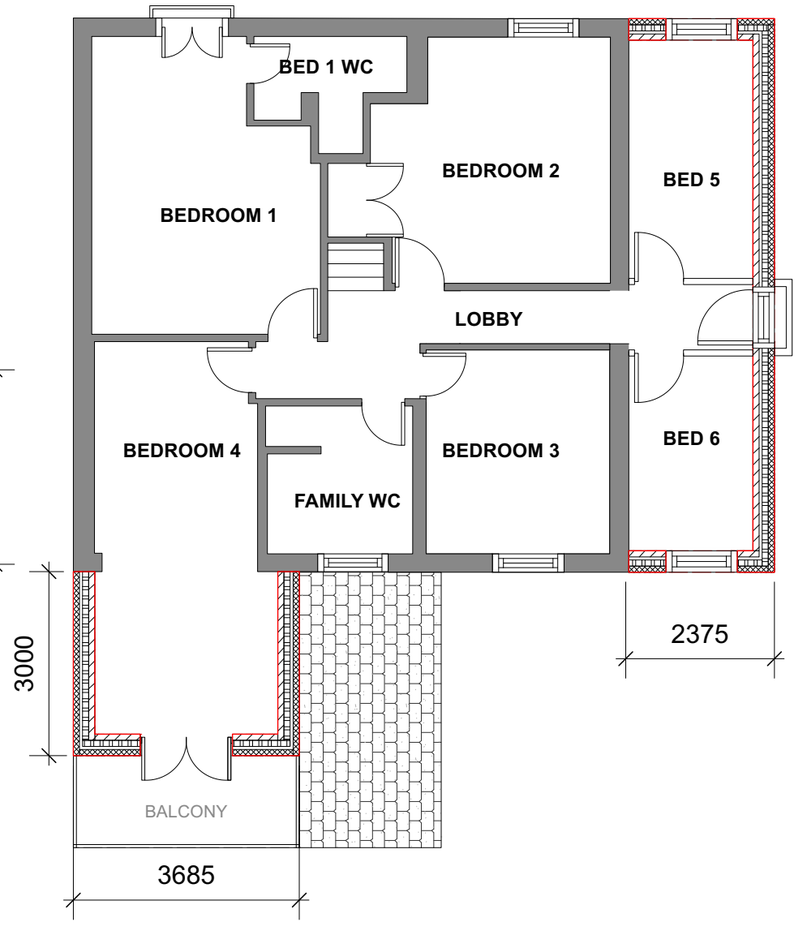

PROPOSED FIRST FLOOR

SCALE:1:100

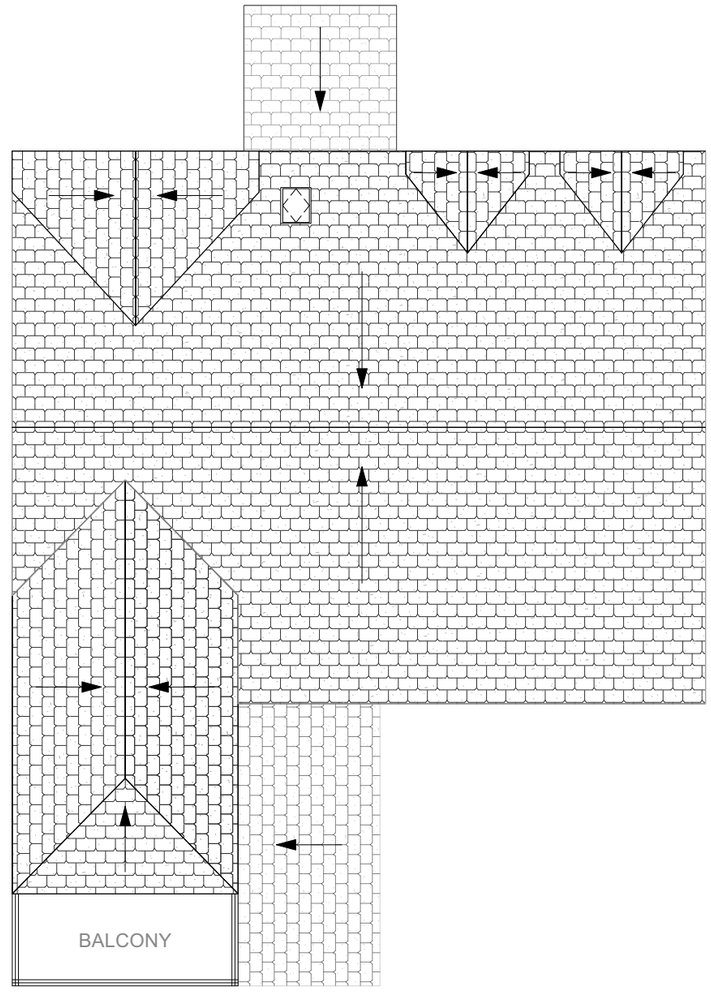


PROPOSED ROOF PLAN

SCALE:1:100

ALL MATERIALS USED EXTERNALLY ARE TO MATCH EXISTING COLOUR/TYPE/STYLE


This drawing must not be reproduced without permission from NM Architectural Services LTD. DO NOT scale of this drawing. All Dimensions are to be checked on site by the contractor/sub contractor. Any discrepancies to be reported to NM Architectural services LTD.

Client Name: Mr & Mrs Mohammed	**Drawing Title:** Proposed Plans	**Project Type:** Rear Extensions			**Check By:** MN	Date: 17.08.2023	**Revision Notes:**	
Project Address: 16 Winchester Park, West Didsbury, M20 2TN	**Drawing Type:** Planning Submission	**Dwg No:**	WNP:004	**Scale:** 1:100	**Rev:** -			

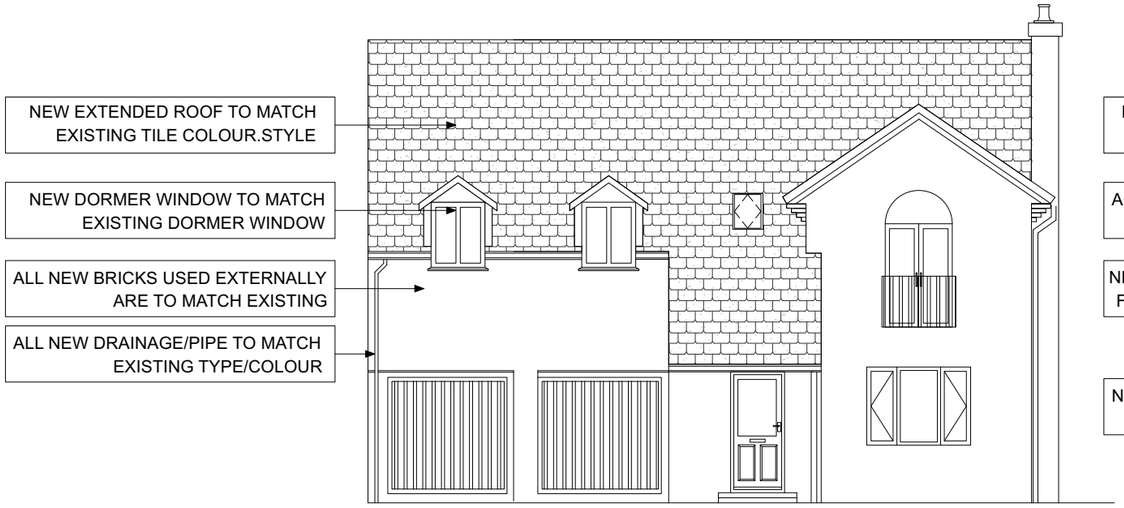


PROPOSED FRONT ELEVATION

SCALE:1:100

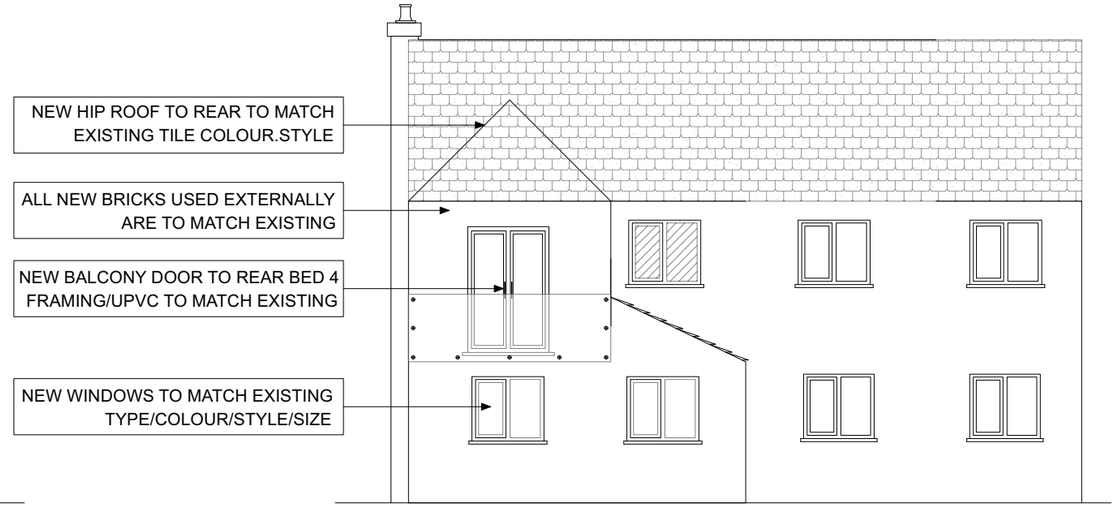


PROPOSED REAR ELEVATION

SCALE:1:100

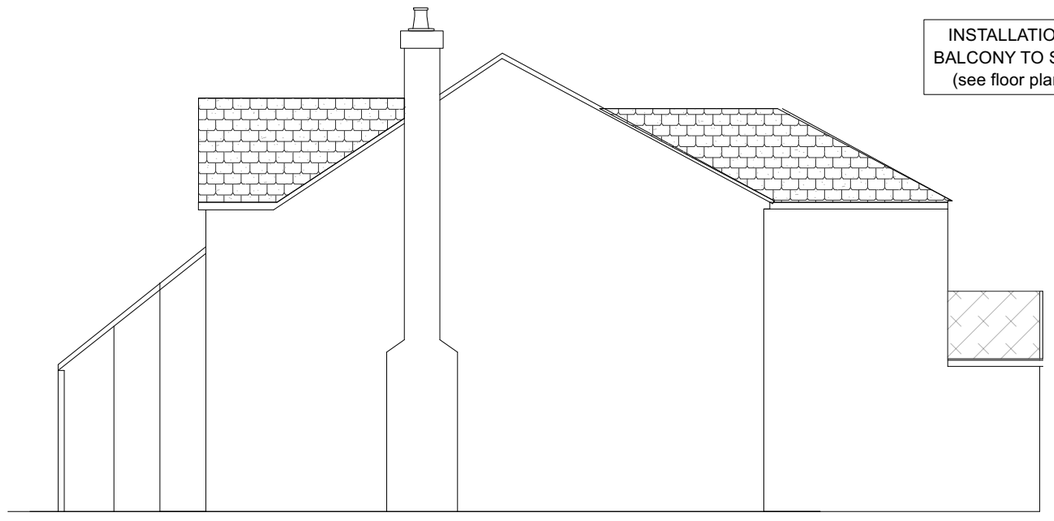

PROPOSED SIDE ELEVATION

SCALE:1:100

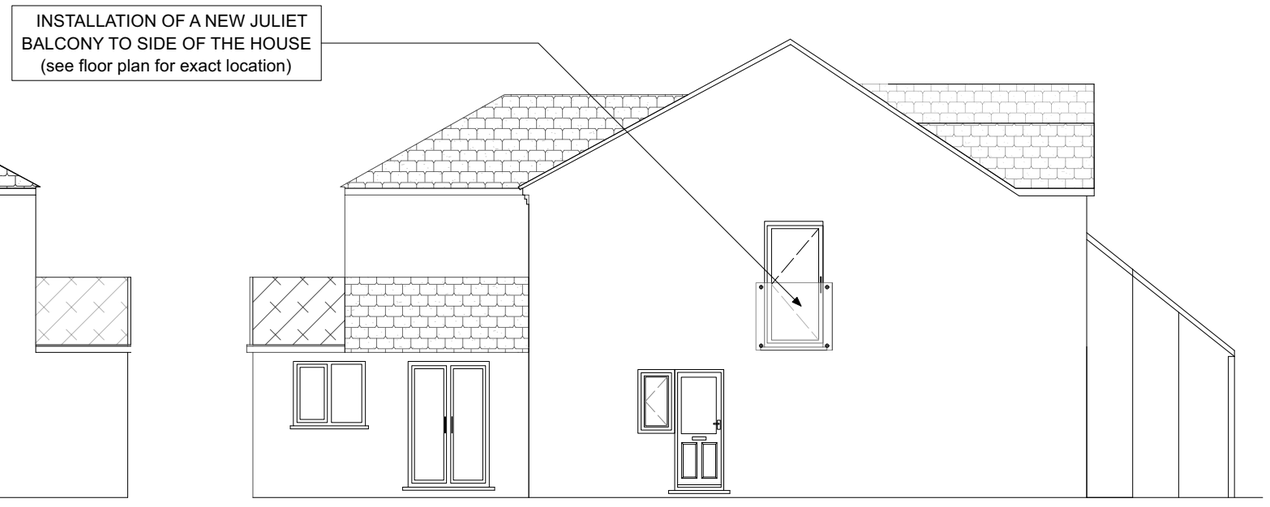

PROPOSED SIDE ELEVATION

SCALE:1:100

ALL MATERIALS USED EXTERNALLY ARE TO MATCH EXISTING COLOUR/TYPE/STYLE

This drawing must not be reproduced without permission from NM Architectural Services LTD. DO NOT scale of this drawing. All Dimensions are to be checked on site by the contractor/sub contractor. Any discrepancies to be reported to NM Architectural services LTD.

Client Name: Mr & Mrs Mohammed	**Drawing Title:** Proposed Elevations	**Project Type:** Rear Extensions			**Check By:** MN	Date: 17.08.2023	**Revision Notes:**	
Project Address: 16 Winchester Park, West Didsbury, M20 2TN	**Drawing Type:** Planning Submission	**Dwg No:**	WNP:005	**Scale:** 1:100	**Rev:** -			