

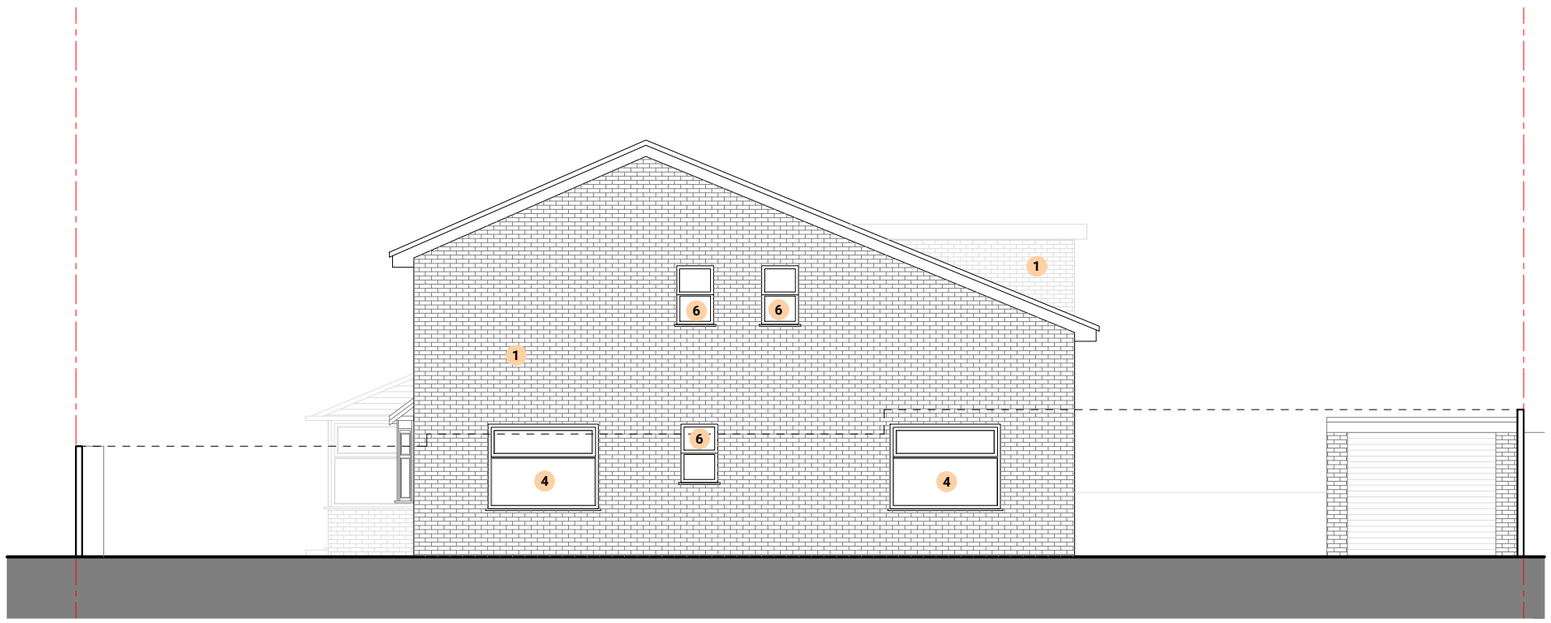

PROPOSED FRONT ELEVATION
1:100 @ A3




PROPOSED REAR ELEVATION
1:100 @ A3

0m 1m 3m 5m

Key
1 Brickwork to match existing
2 Roof tiles to match existing
3 Dormer cladding to match existing
4 PVC Window to match existng
5 Glazed Bifold door
6 PVC Window to match existing (Obscure Glazing)




PROPOSED SIDE ELEVATION
1:100 @ A3

**Dimensioning**

Figured dimensions only to be taken from these designs and drawings. Work to annotated dimensions only. All dimensions to be checked on site. Architectural designers to be informed immediately of any discrepancies before work proceeds. Drawings are to be read in conjunction with relevant specifications, structural engineers and service engineers' drawings.

| Rev | Date | Description |
|---|---|---|
| - | *29/08/23* | *Issued for planning* |

SALEEM ARCHITECTS
*Architecture | Masterplanning | Graphics*

CLIENT:
-

PROJECT:
*2 Red Rose Cres,*
*Manchester,*
*M19 2WT*

TITLE:
*Proposed Elevations*

REV:

SCALE:
*1:100 @ A3*

DATE:
*August 2023*

DRAWING NO.
*Sheet 5*

www.saleemarchitects.co.uk
+44 7411 474157