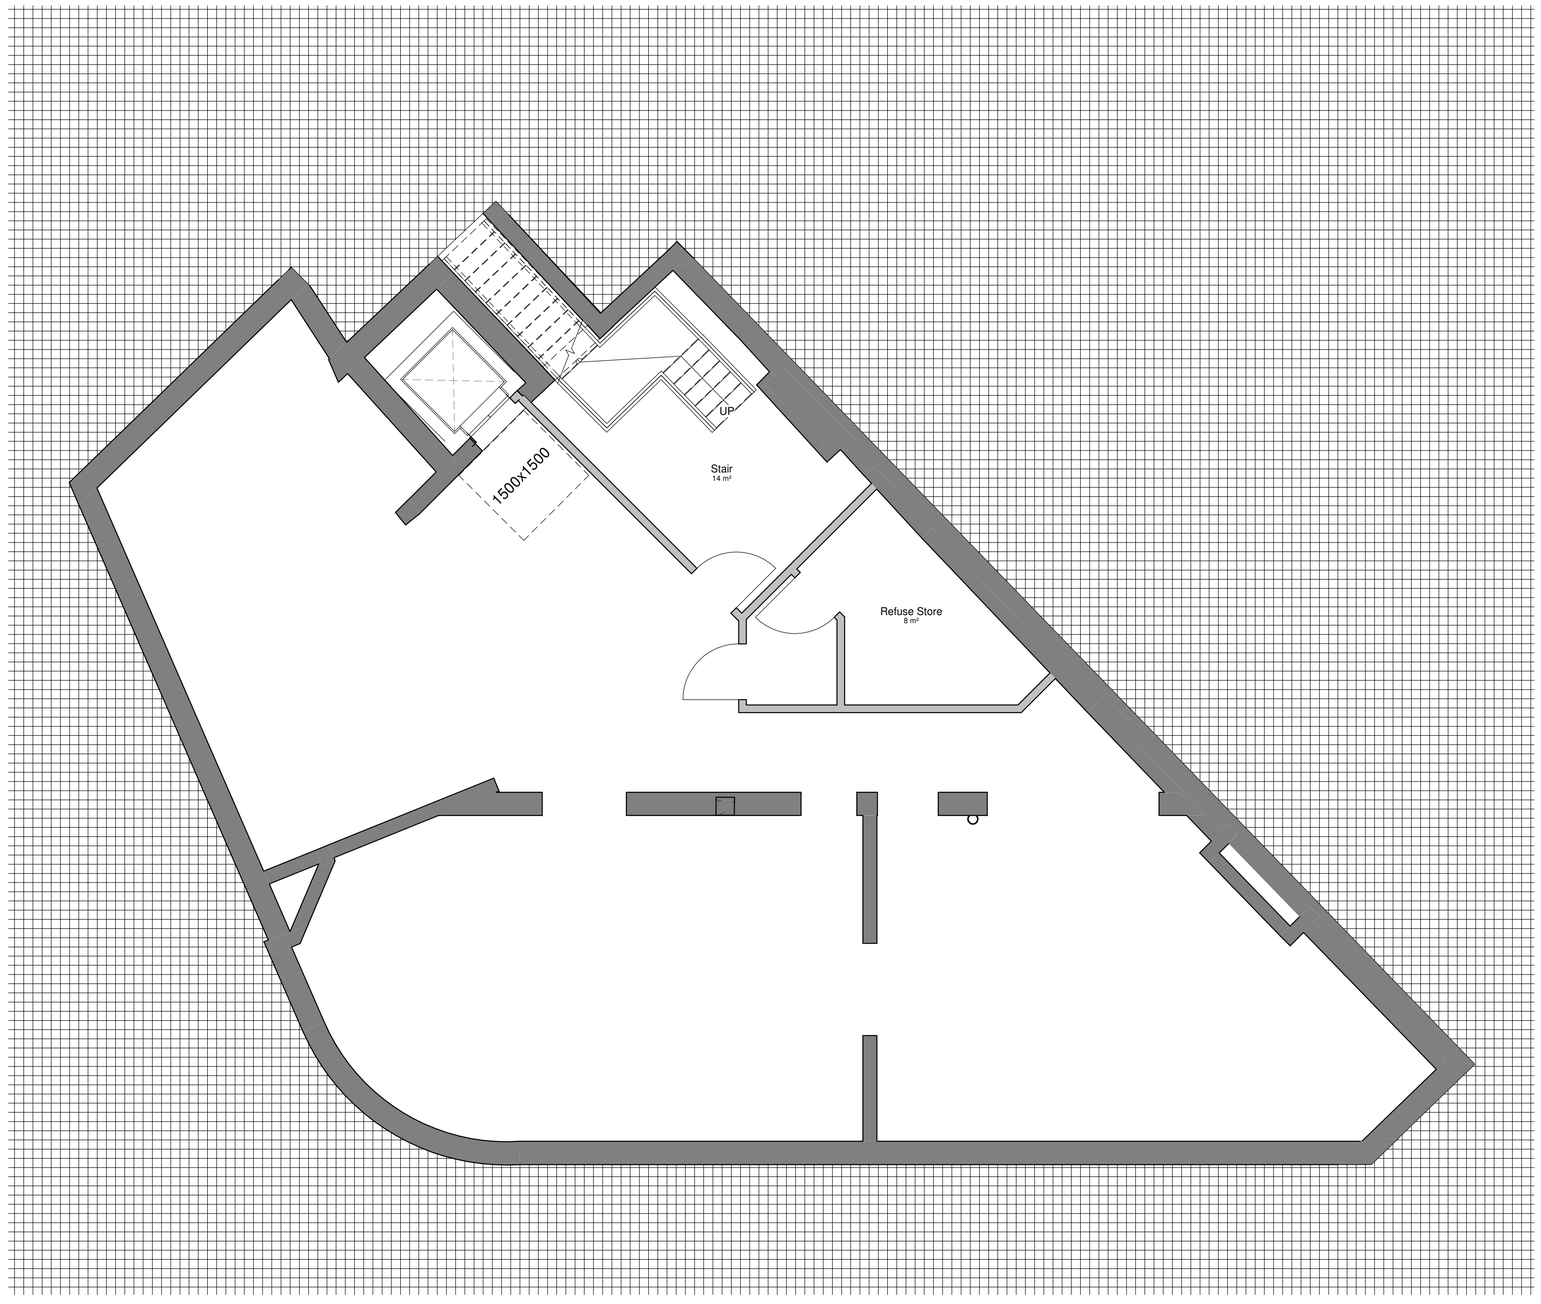


Proposed Basement Floor Plan

1 : 50

1m 5m

©

DO NOT SCALE. Use figured dimensions only. Contractor is to check all dimensions before commencement of works. This drawing is copyright. This data to be used as x-ref file only - not as live data. This drawing must only be used for the purpose for which it is supplied.

NOTES:

Revision Number	Date	Description of Revision	Chkd	Appr

SEED Architects.

Experience | Design Ethos | Passion

Parsonage Chambers, 3 Parsoange, Manchester M3 2HW - 0161 832 5750

status
Planning

job title
70 High Street

Location

drawing title
Proposed Basement Floor Plan

author	date
MD	05/10/2023
checker	date
RH	05/10/2023

scale
1 : 50

paper size
A1

Project no.	Type	Seed drawing no.	Rev.
3293		A109	