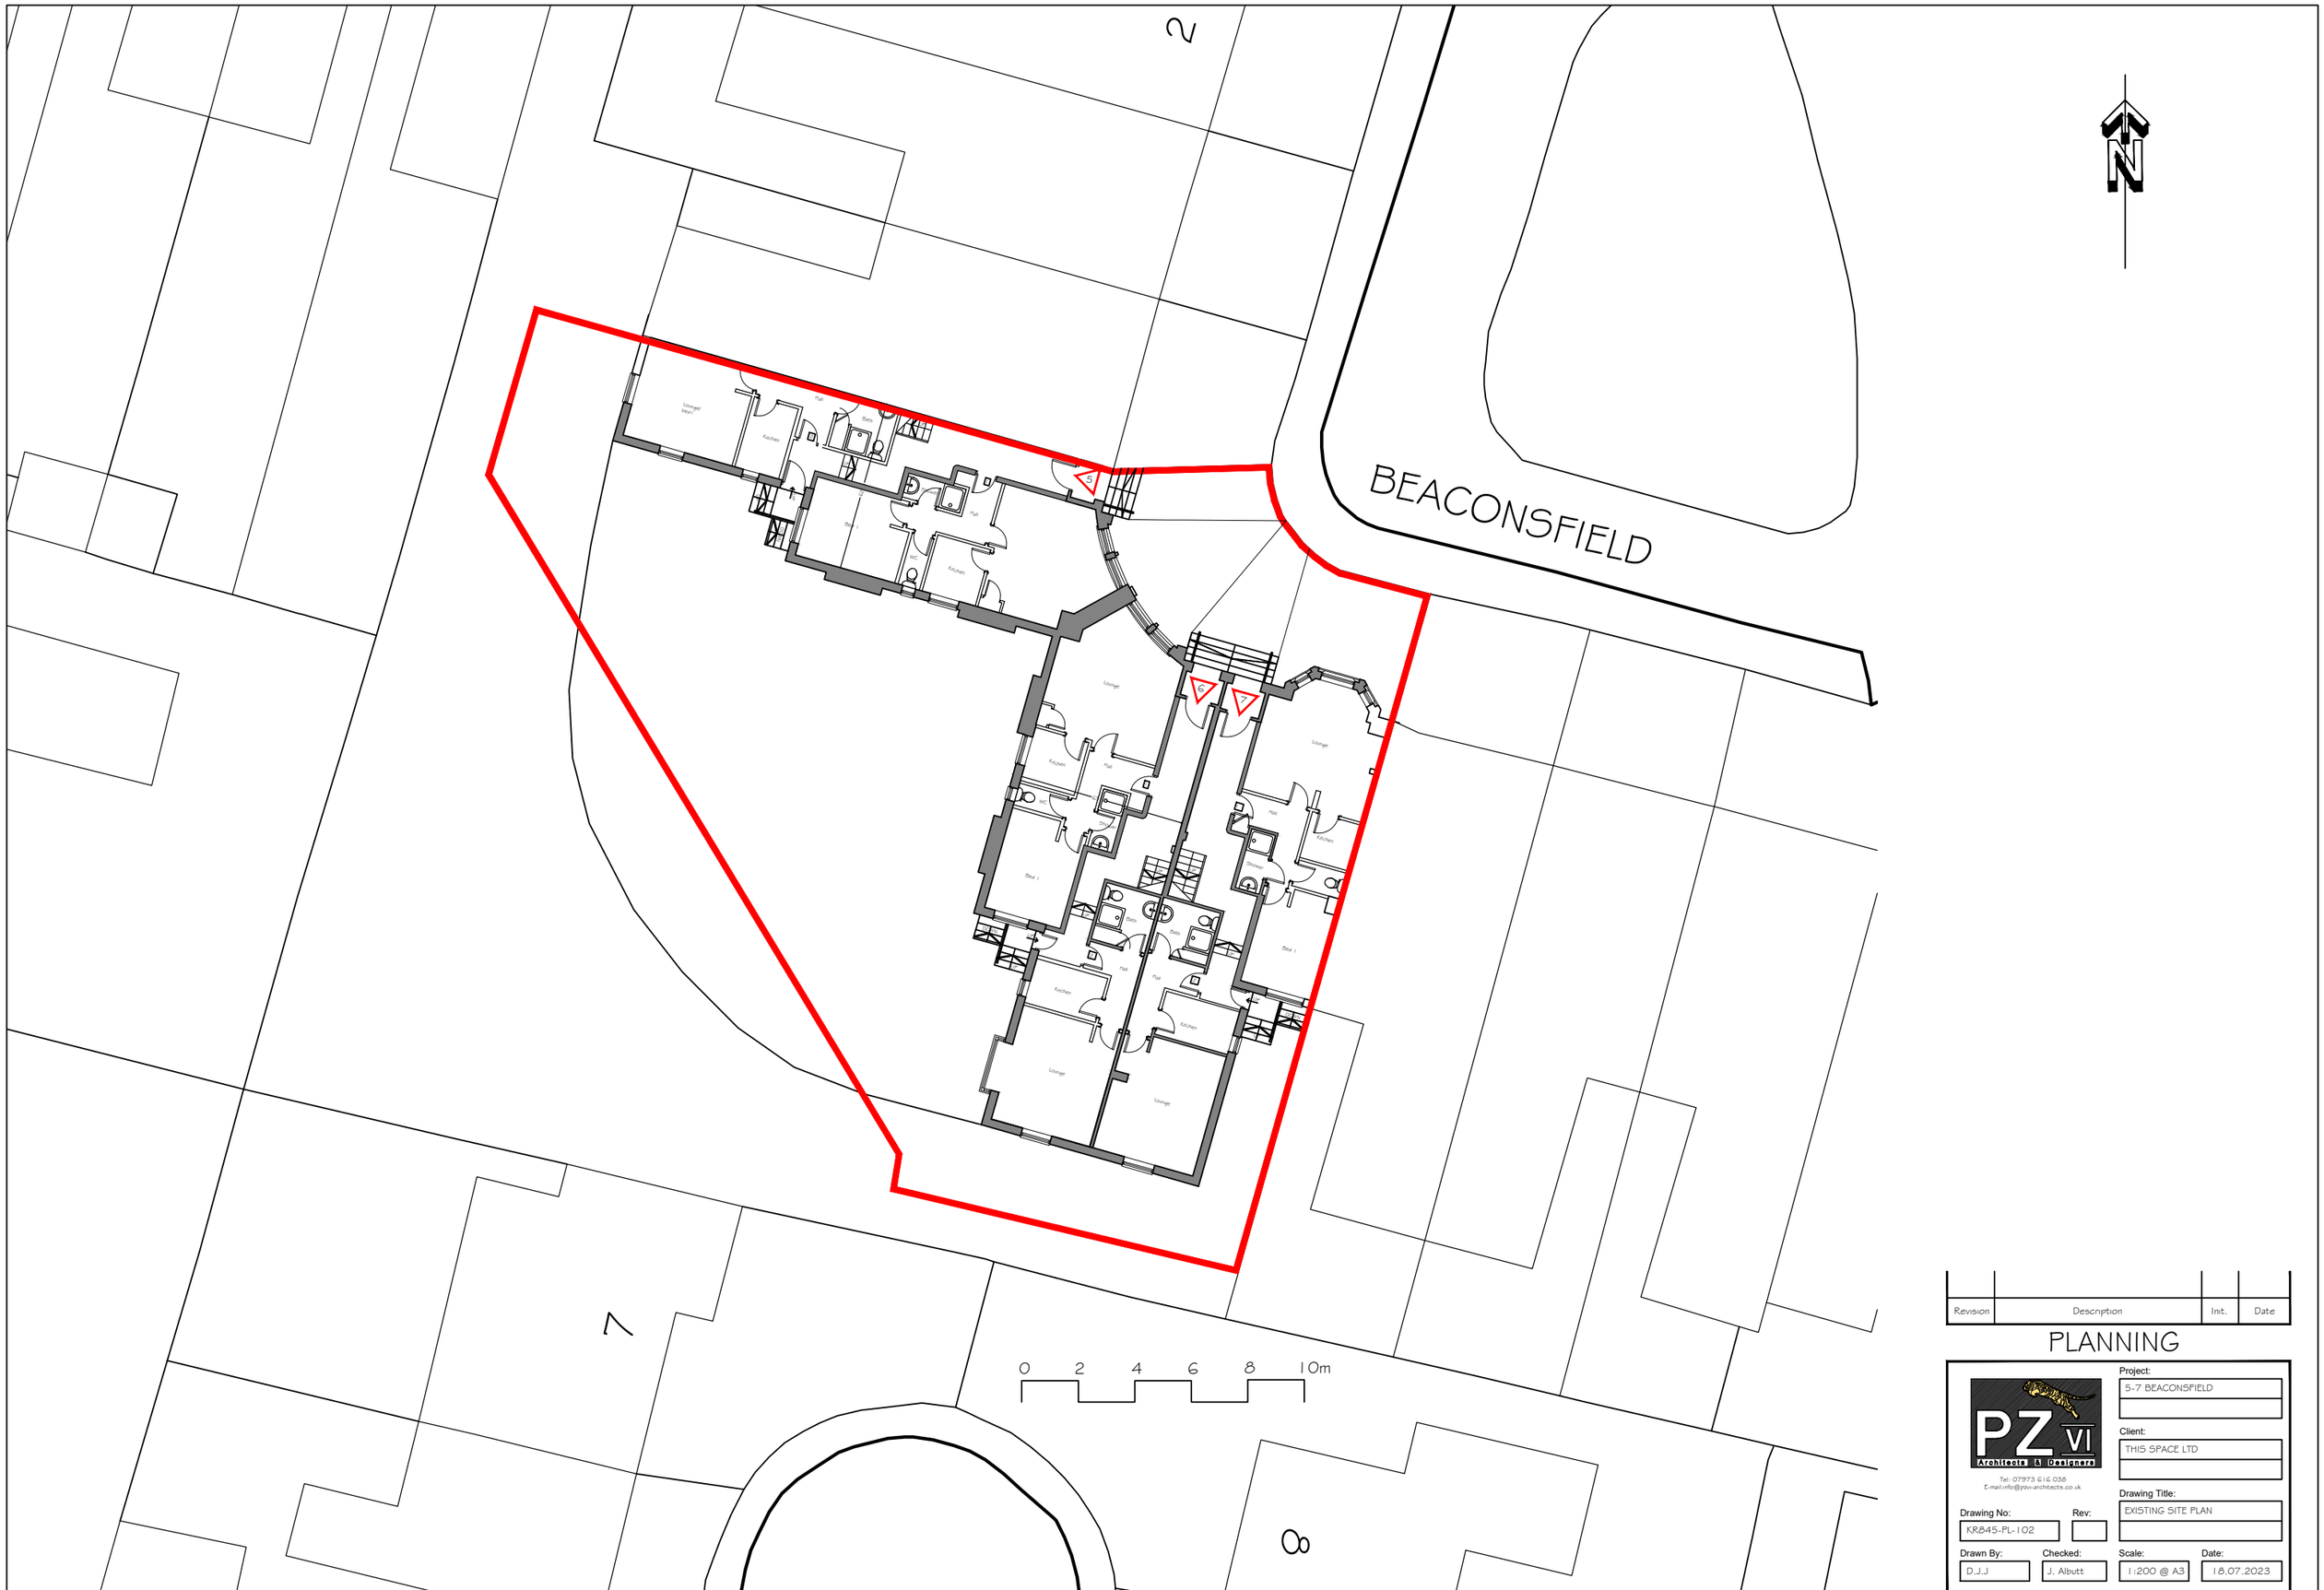


Revision	Description	Int.	Date

PLANNING

PZ VI Architects & Designers

Tel: 07973 616 036
E-mail:info@pzvi-architects.co.uk

Project:	5-7 BEACONSFIELD
Client:	THIS SPACE LTD
Drawing Title:	EXISTING SITE PLAN
Drawing No:	KR845-PL-102
Rev:	
Drawn By:	D.J.J
Checked:	J. Albutt
Scale:	1:200 @ A3
Date:	18.07.2023