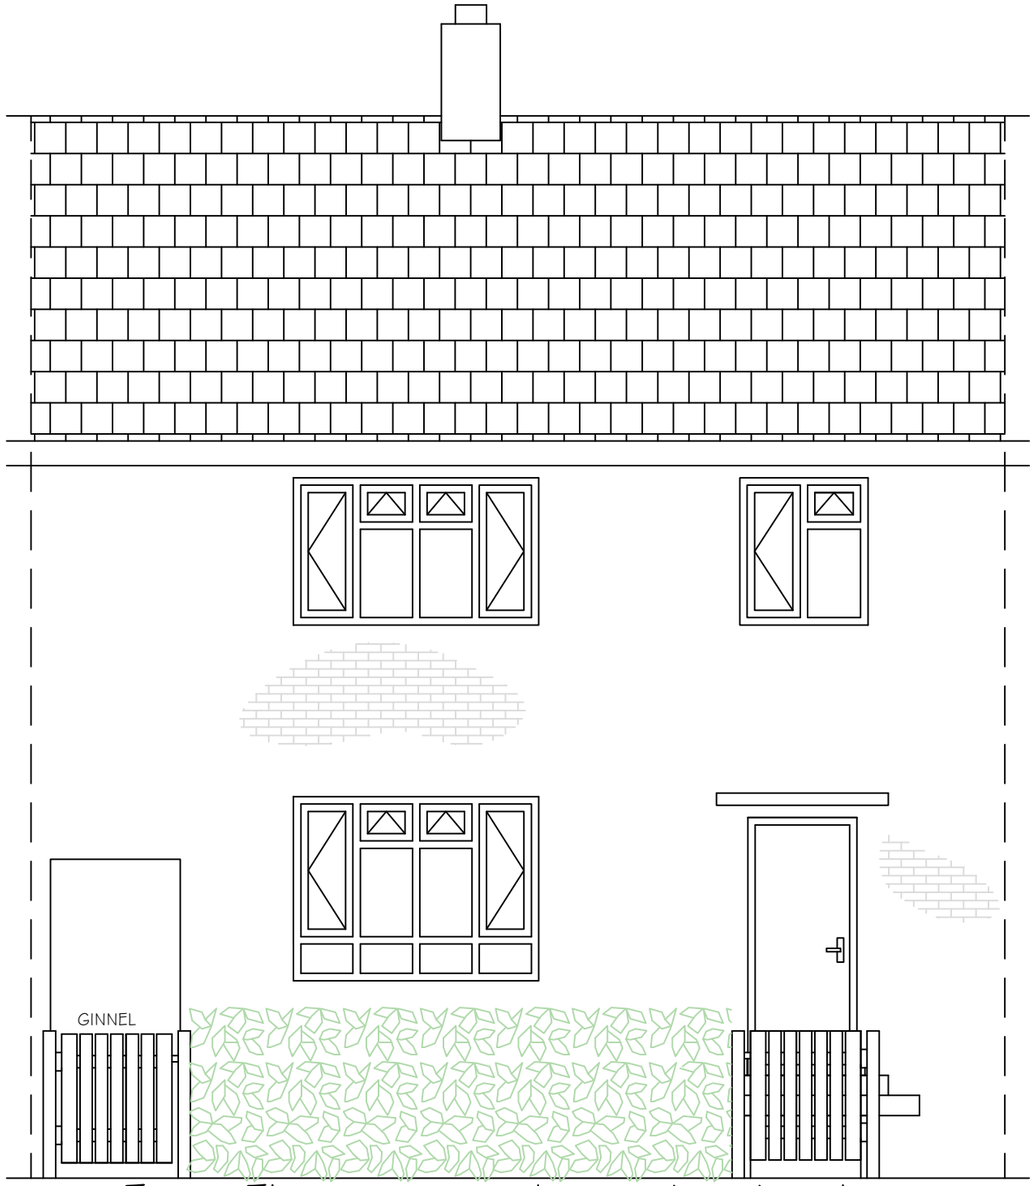


Front Elevation - unchanged under this application

Northwards Housing North Manchester's Council Homes	Address: 55 Finningley Road M9 0QW		Contact details: Amanda Bainbridge
	DWG: Front Elevation		Revision:
	Scale: 1:50 @ A3	House type: 1182R	Date: July 2023	Drawn By: KS