


Rev	Description	Date

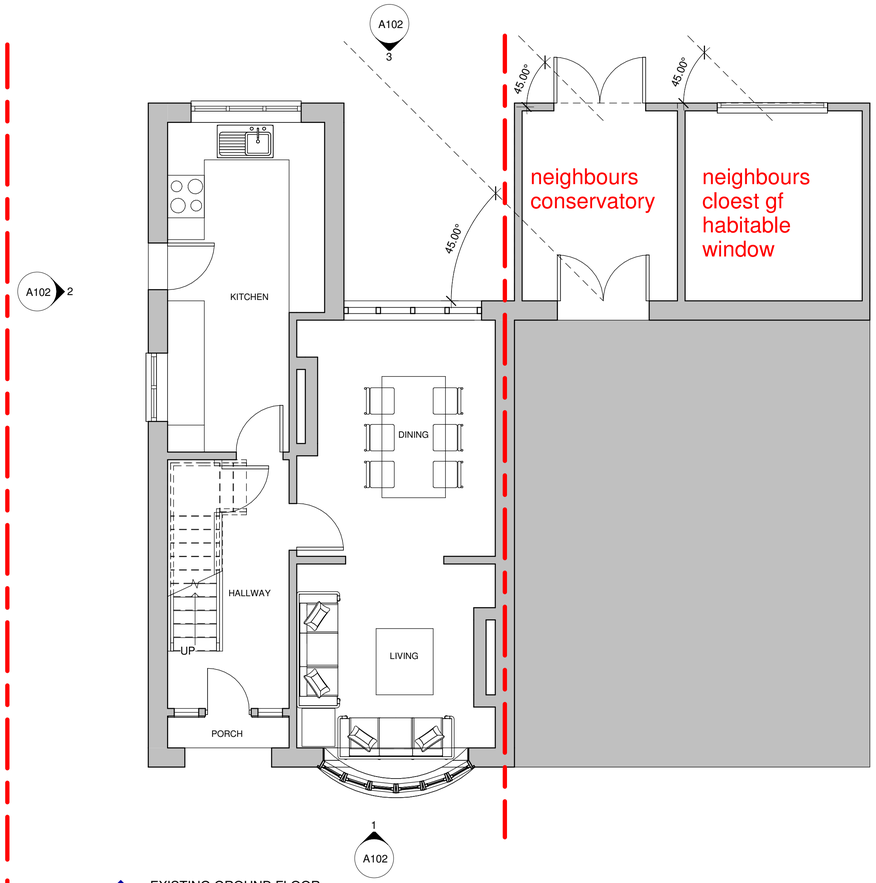


01 EXISTING GROUND FLOOR
1 : 50

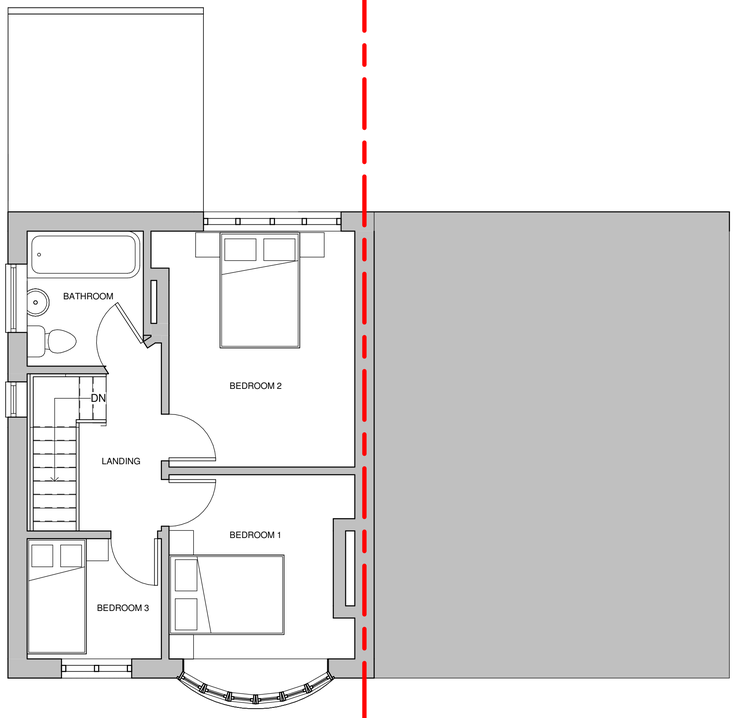

02 EXISTING FIRST FLOOR
1 : 50

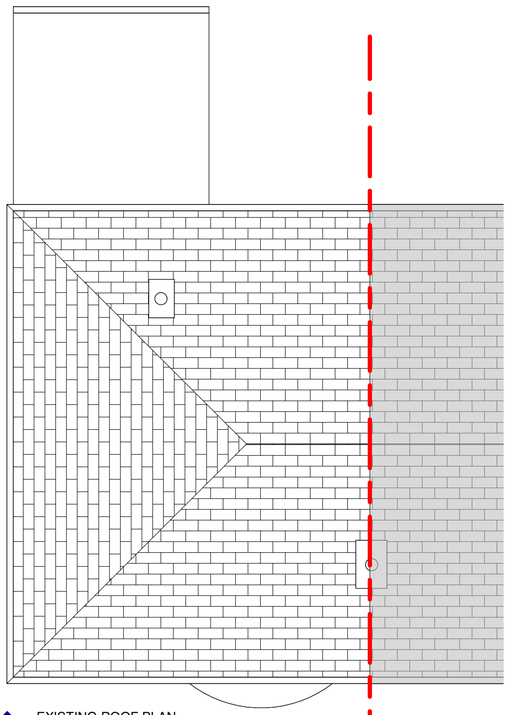

03 EXISTING ROOF PLAN
1 : 50

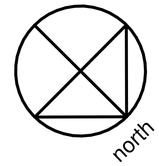

Scale 1 : 50

0 0.5 1 2.5 5 m

Figured dimensions only to be taken from this drawing. DO NOT SCALE. All contractors must visit the site and be responsible for checking all setting out dimensions and notifying the architect of any discrepancies prior to any manufacture or construction work.

NOTES:

STATUS

PURPOSE OF ISSUE

SLH Home Design
M: 07999322120
E: info@slhhomedesign.co.uk
W: www.slhhomedesign.co.uk

PROJECT
SINGLE STOREY AND 2 STOREY REAR EXTENSION

TITLE
EXISTING PLANS

ADDRESS
1 Oakway, East Didsbury, Manchester, M20 5PS

DRAWN BY	CHECKED BY	DATE
sh	SH	21-06-2023

SCALE (@ A1)	PROJECT NUMBER
1 : 50	2091

DRAWING NUMBER	REV
A101	

21/06/2023 17:07:38