
AS EXISTING SITE PLAN

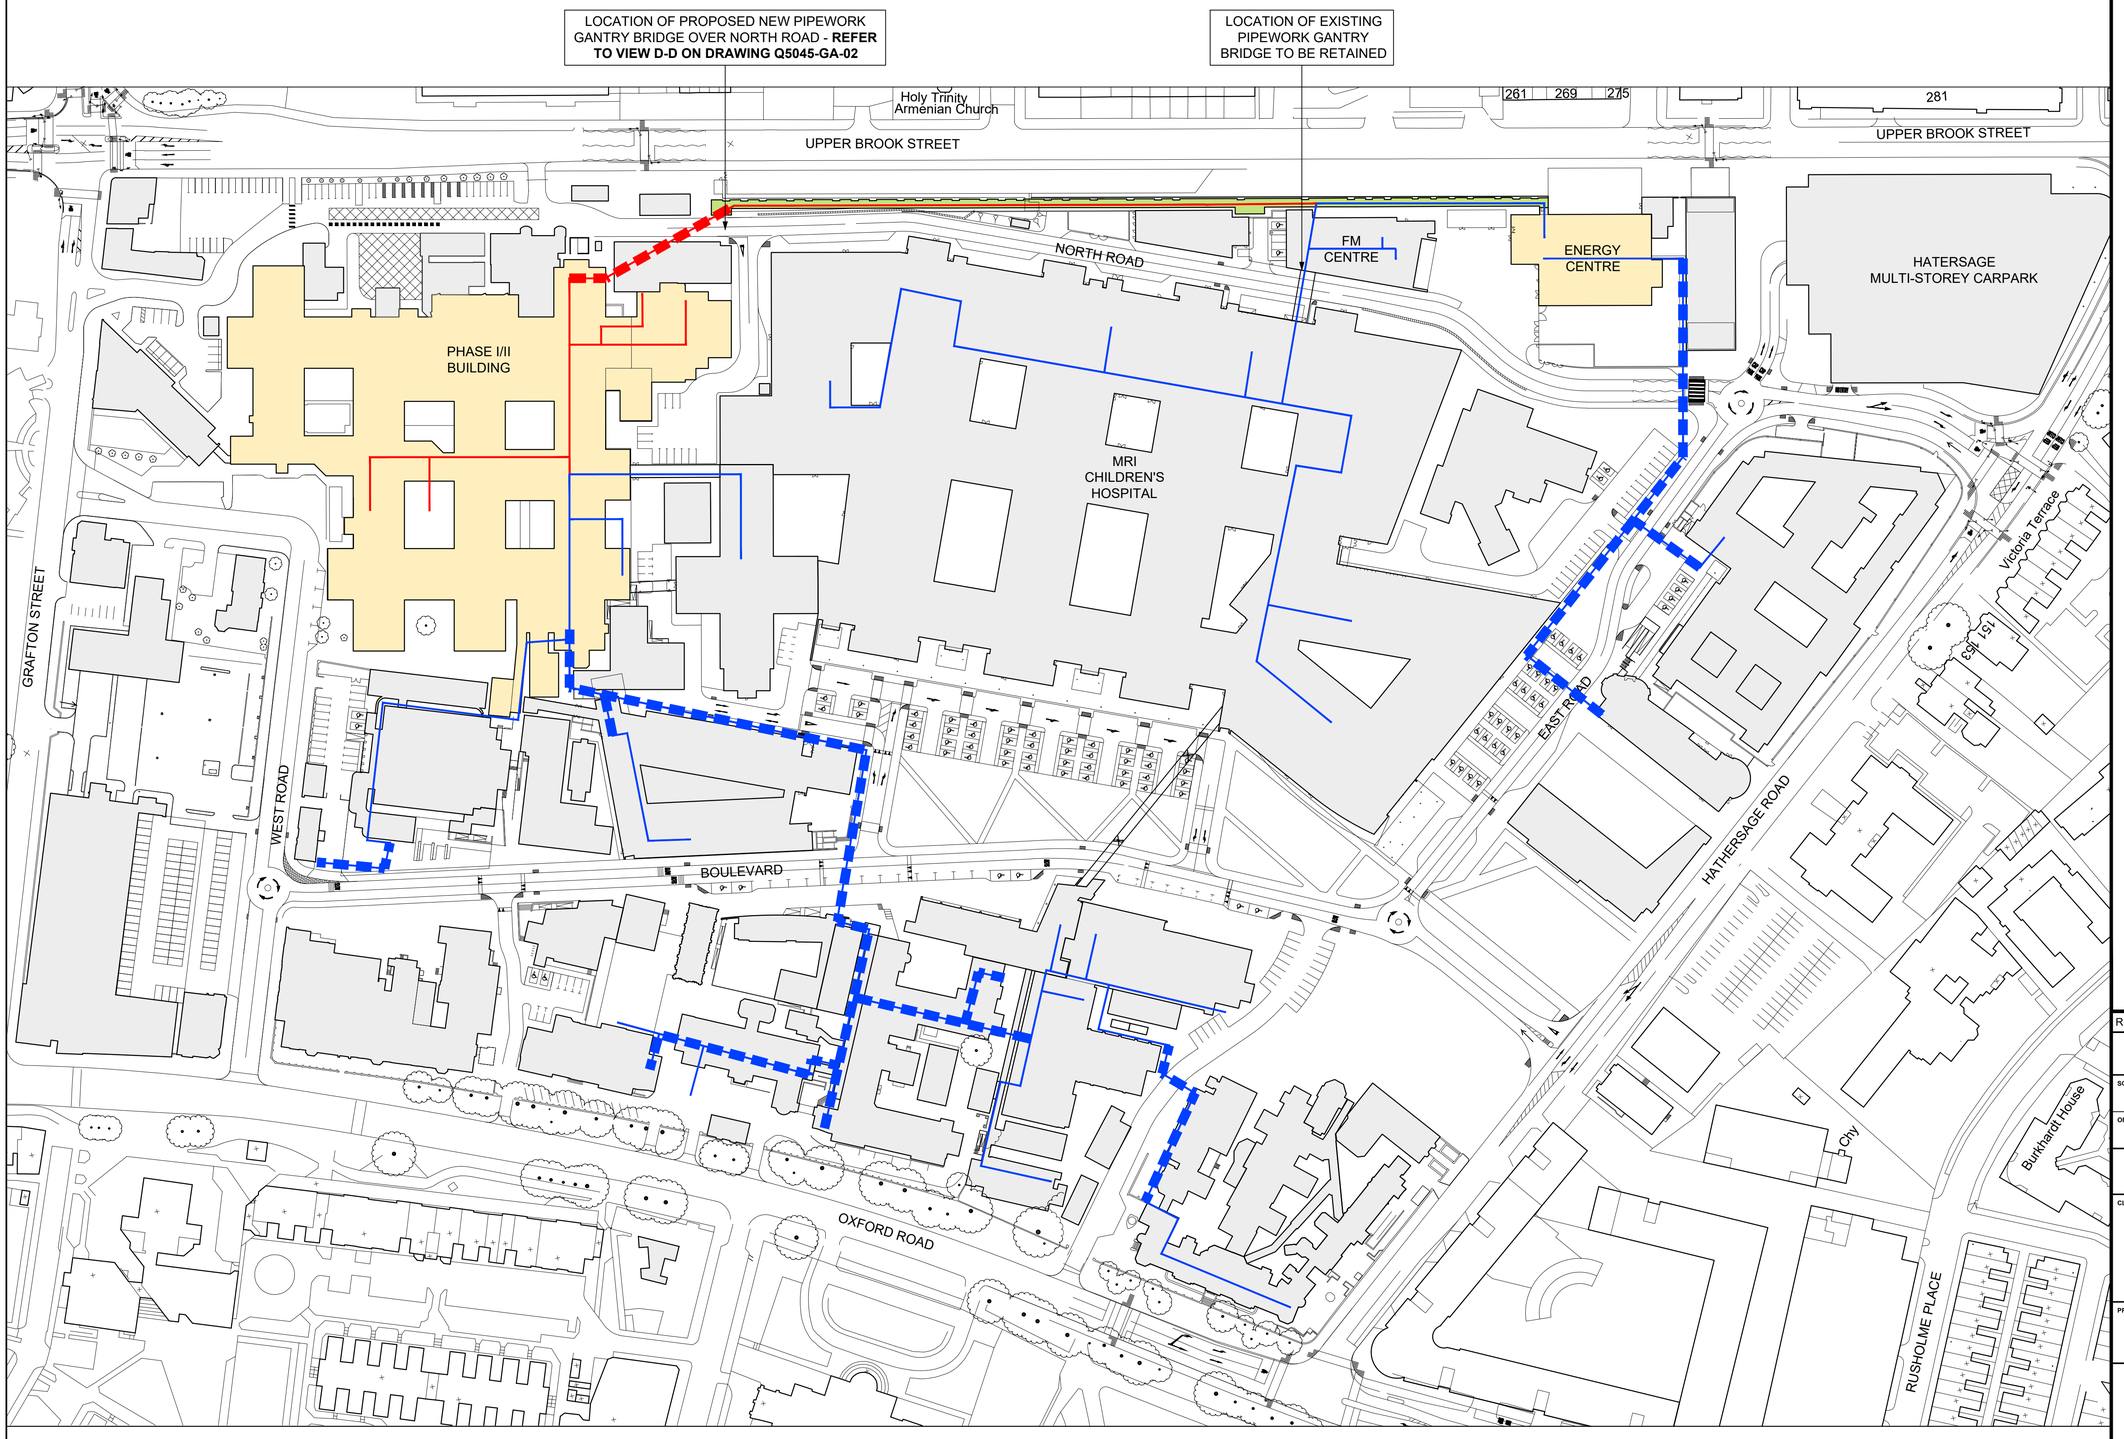

Note:
Contractor is to verify all dimensions and levels on site prior to site works commencement. Under no circumstances are any dimensions or levels to be scaled from this drawing number for the purpose of manufacturing components. Contractor to report any discrepancies to the Designer.

KEY:

- MANCHESTER UNIVERSITY NHS FOUNDATION TRUST BUILDINGS NOT ASSOCIATED WITH APPLICATION
- EXTENT OF BUILDINGS ASSOCIATED WITH PROPOSED SCHEME OF PIPEWORK REPLACEMENT WORKS
- EXTENT OF EXISTING ABOVE GROUND SERVICE CORRIDOR HOUSING EXISTING STEAMLINE PIPEWORK RUNNING BETWEEN THE ENERGY CENTRE BUILDING AND THE FM CENTRE / PHASE I/II MRI BUILDING. TO BE RETAINED & NEW PIPEWORK MOUNTED ABOVE - **REFER TO VIEW B-B ON DRAWING Q5045-GA-02**
- ROUTE OF EXISTING STEAMLINE PIPEWORK TO BE RETAINED
- ROUTE OF EXISTING BELOW GROUND SERVICE DUCT HOUSING STEAMLINE PIPEWORK TO BE RETAINED
- ROUTE OF EXISTING STEAMLINE PIPEWORK TO BE MADE REDUNDANT BY PROPOSED WORKS & REPLACED BY NEW STEAMLINE TO SERVE VARIOUS ROOFTOP PLANTROOMS - **REFER TO DRAWING PACK Q5045-GA-02 TO 05**
- ROUTE OF EXISTING BELOW GROUND SERVICE DUCT HOUSING STEAMLINE PIPEWORK TO BE MADE REDUNDANT BY PROPOSED WORKS & REPLACED BY NEW ABOVE GROUND PIPEWORK GANTRY BRIDGE - **REFER TO VIEW D-D ON DRAWING Q5045-GA-02**

REVISION	DESCRIPTION	DATE
--	PLANNING	27/06/23

SCALE		SIGNATURE	DATE
1:1000	DRAWN	MAB	JUN 23
ORIGINAL SIZE A1	CHECKED	MB	JUN 23
	APPROVED	MB	JUN 23

This drawing is copyright and may not be reproduced or made use of unless expressly agreed by M Bradbury Consulting Ltd

CLIENT

CM Oxendale Ltd
Unit 5 Dorlan Court
Alan Ramsbottom Way
Great Harwood
Blackburn
Bb6 7UR

PROJECT

Manchester Royal Infirmary, Oxford Road, Manchester, M13 9WL
Steamline Replacement Scheme

Bradbury CONSULTING CHARTERED SURVEYORS
59 Wilmslow Road, Handforth, Cheshire, SK9 3EN
WEB: www.bradbury-consulting.co.uk TEL: 01625 522 209

TITLE

AS EXISTING SITE PLAN

JOB NUMBER

2022.096

DRAWING NUMBER

2022.096.PL02