

PURPOSE OF ISSUE	BUIILDING CONTROL

Do not scale from this drawing. All information should be checked by the contractor on site before commencing work. Any discreprencies should be reported to the architect immediately. All rights are reserved and are not transferable. Unauthorised reproductions of this drawing are not permitted.

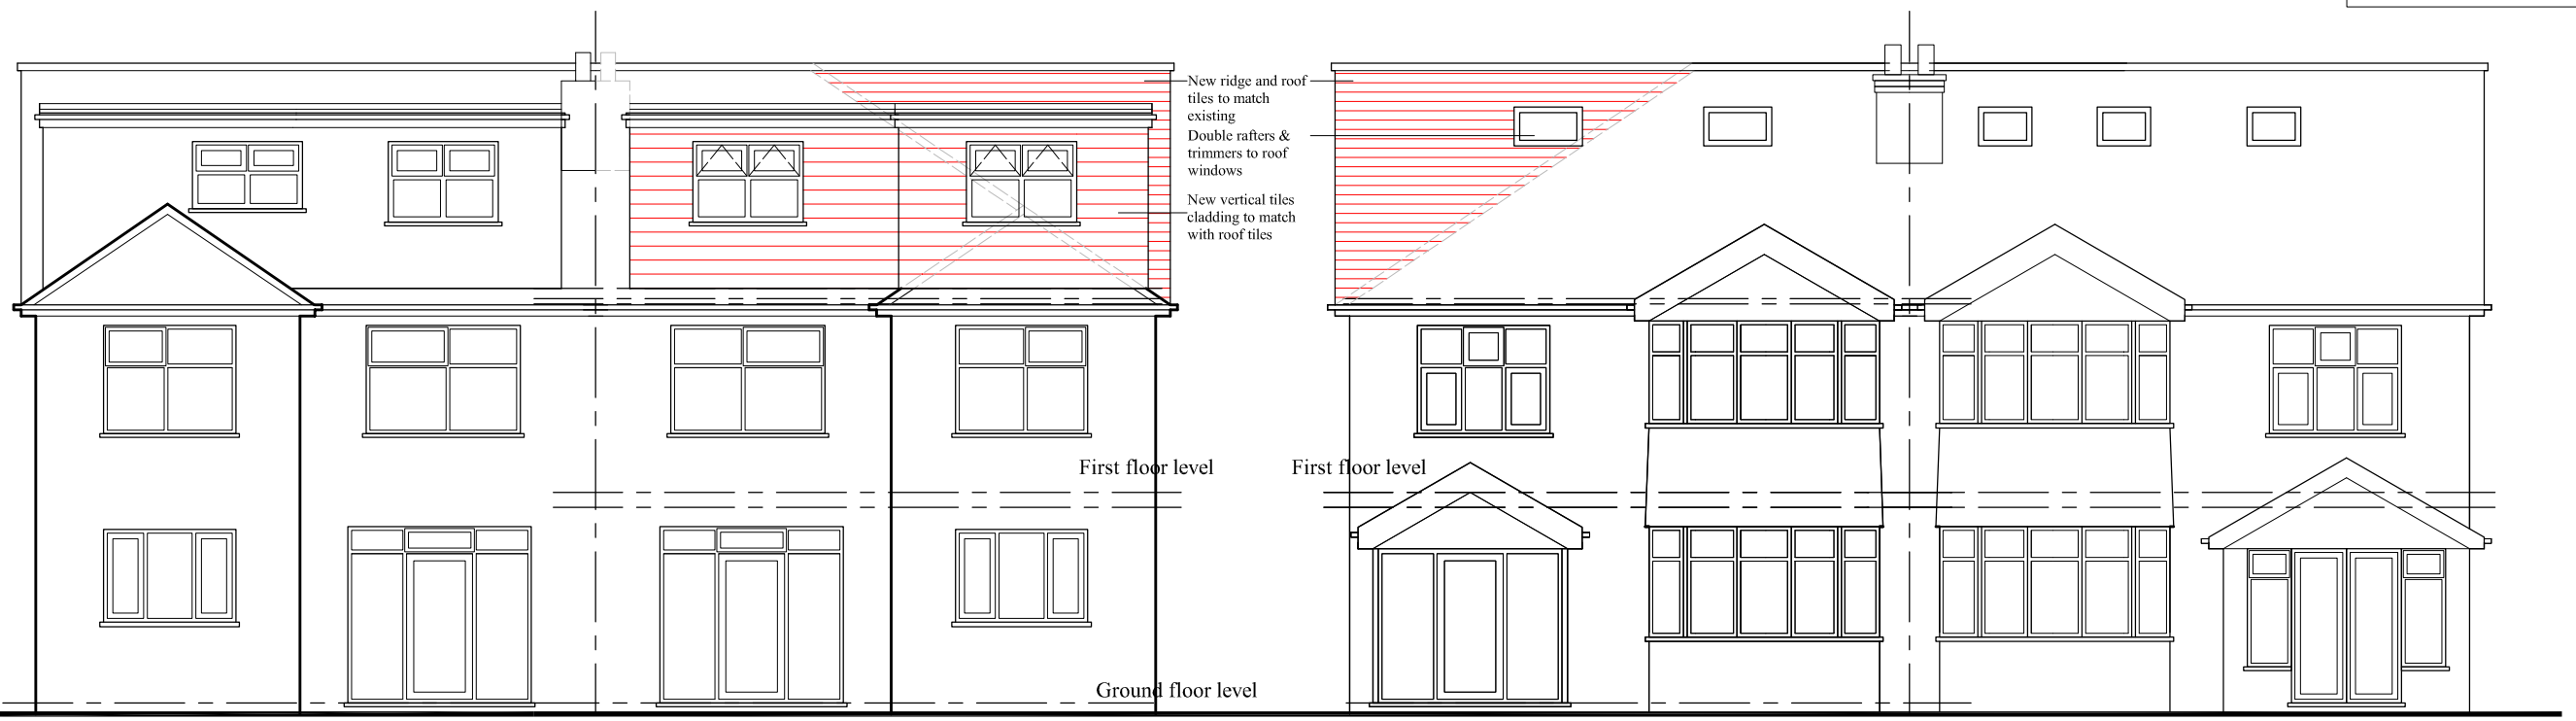

6 Gildridge Road PROPOSED REAR ELEVATION PROPOSED FRONT ELEVATION 6 Gildridge Road

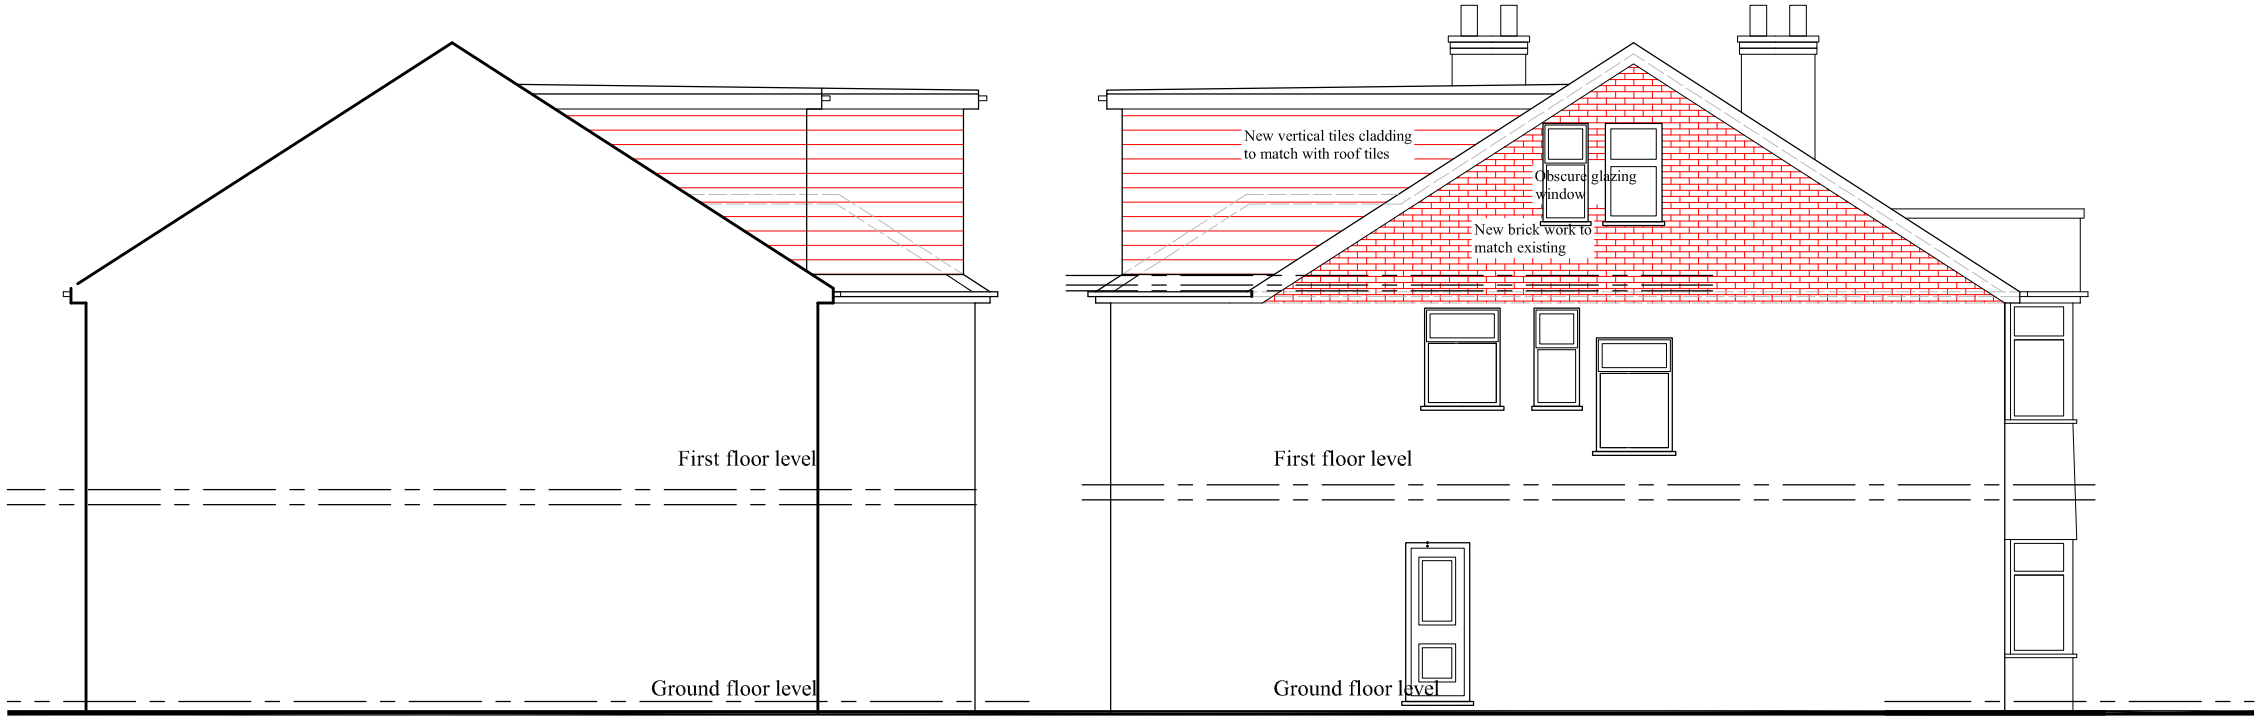

PROPOSED SIDE ELEVATION PROPOSED SIDE ELEVATION

PROJECT
8 Gildridge Road, Whalley Range

CLIENT
-

DRAWING TITLE
Proposed Elevation

JOB No	DRAWING No	
-	NA-B03	
SCALE	DATE	REVISION
1:100@A3	Sep. 2023	-

t: 0782 895 3405
e: niamat@hotmail.co.uk

na design