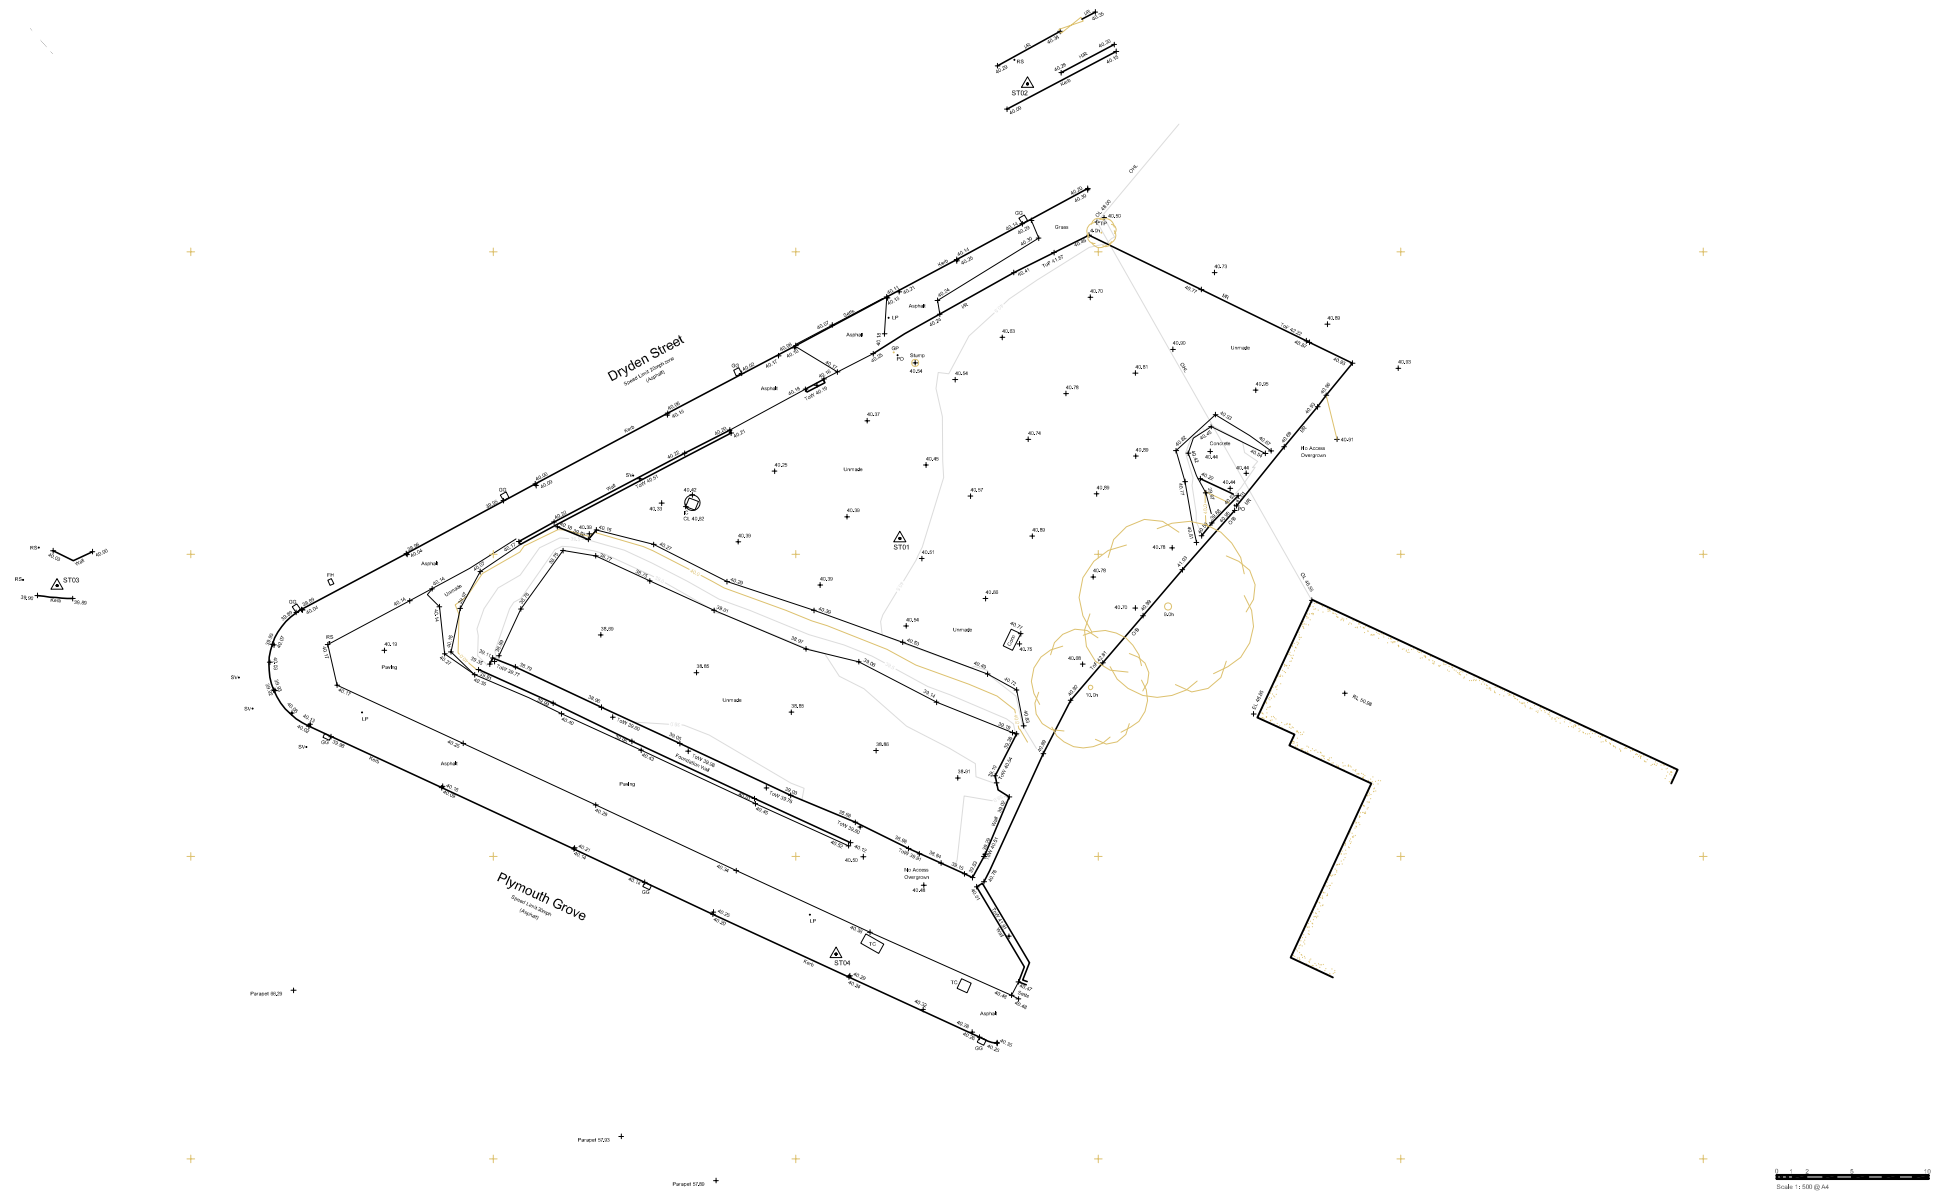


Scale 1 : 500 @ A4

GENERAL NOTES:

DAY Architectural Ltd accepts no responsibility for any costs, losses or claims whatsoever arising from these drawings, specifications and related documents unless there is full compliance with the Client or any unauthorised user of the following:

1. All boundaries, dimensions and levels are to be checked on site before construction and any discrepancies reported to the Architect / Designer.
2. Partial Service: Any discrepancies with site or other information is to be advised to the Architect / Designer and direction and or approval is to be sought before the implementation of the detail.
3. Block and site plans are reproduced under license from the Ordinance Survey.
4. Do not scale this drawing.
5. For the purpose of coordination, all relevant parties must check this information prior to implementation and report any discrepancies to the Architect / Designer.

PLEASE NOTE:

For further information, please refer to the original survey drawing produced and issued by Survey Solutions, details below.

Survey Solutions Project Title: 3 Plymouth Grove, Manchester, M13 9HZ
Survey Solutions Drawing Ref: 47561MCLS-01
Drawing Issue Date: 23 March 2023

REV	DESCRIPTION	DATE	REV BY	CHKD BY
A	Issued for Planning	02.10.23	JRB	NOO

CLIENT: Plymouth Grove Property Developments Ltd

PROJECT: The Residence at Plymouth Grove, Ardwick

DRAWING: Topographical Survey

SCALE: 1:500 @A4

DATE ISSUED: 02.10.23

PROJECT	DRAWN BY	CHECKED BY
1441-21	JRB	NOO

ORIGIN	VOLUME	LEVEL	TYPE	ROLE	NUMBER	REVISION
DAY	XX	00	DR	A	03-0001	A

DRAWING STATUS: PLANNING

Information contained on this drawing is the sole copyright of DAY Architectural Ltd and is not to be reproduced without their permission.

DAY Architectural Ltd
Studio 1, Lancaster Buildings
77, Deansgate, Manchester, M3
2BW

T: 0161 834 9703
W: www.dayarchitectural.com