


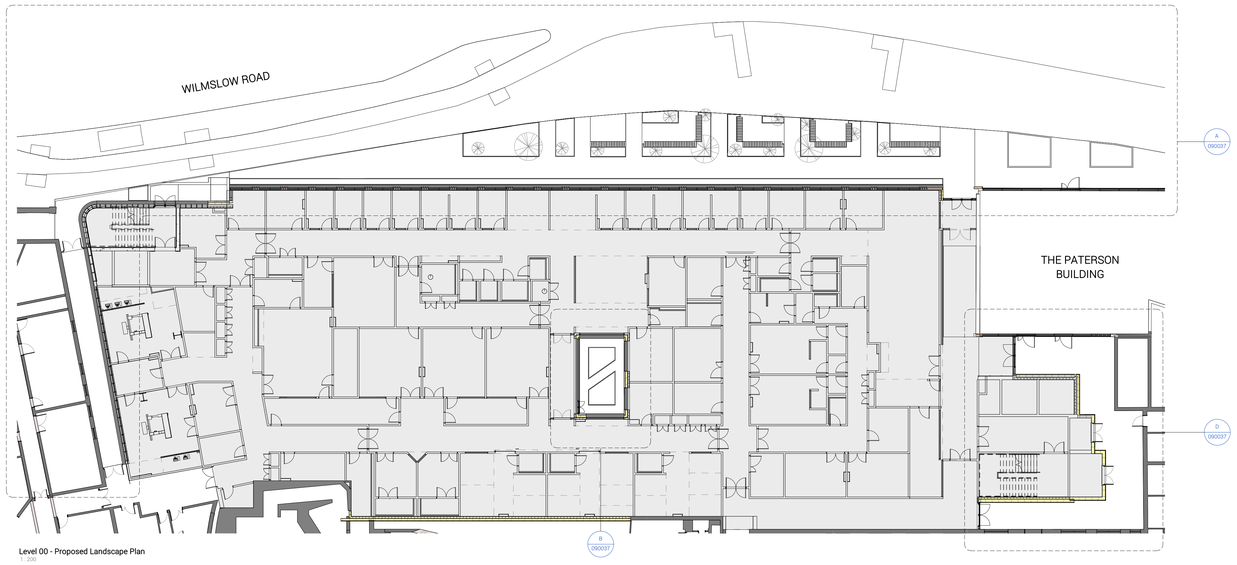


Level 00 - Proposed Landscape Plan
1 : 200

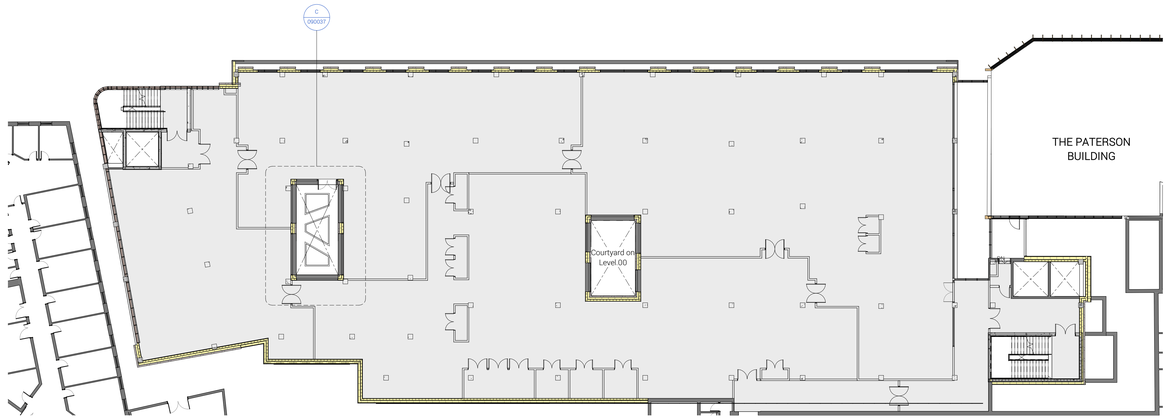


Level 01 - Proposed Landscape Plan
1 : 200

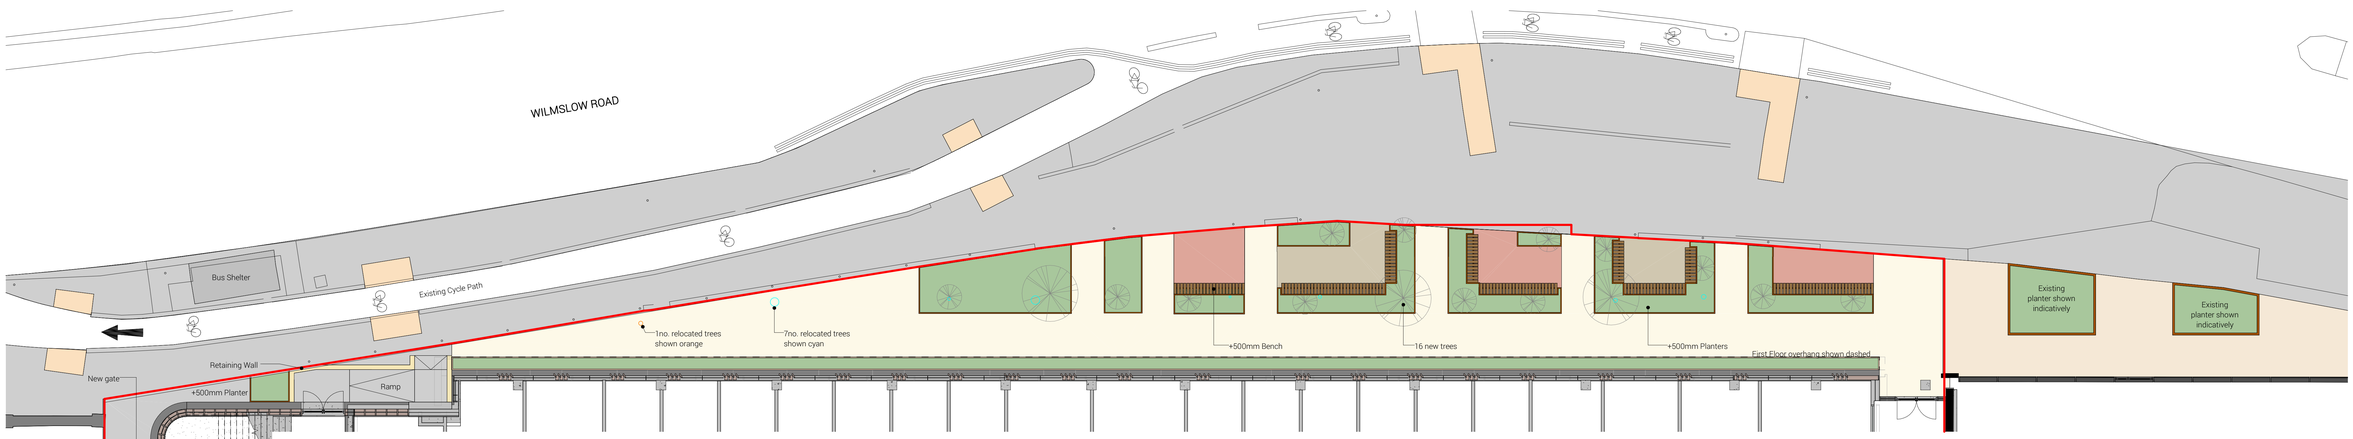


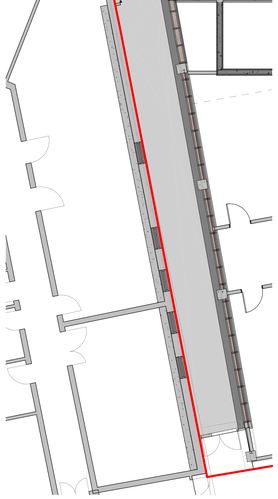


Callout A - Level 00 - Proposed Landscape Plan
1 : 100

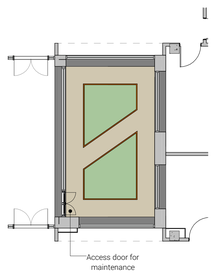

Callout B - Level 00 - Proposed Landscape Plan
1 : 100

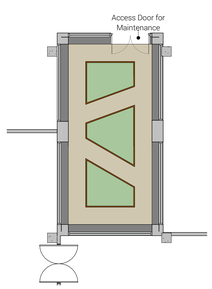

Callout C - Level 01 - Proposed Landscape Plan
1 : 100

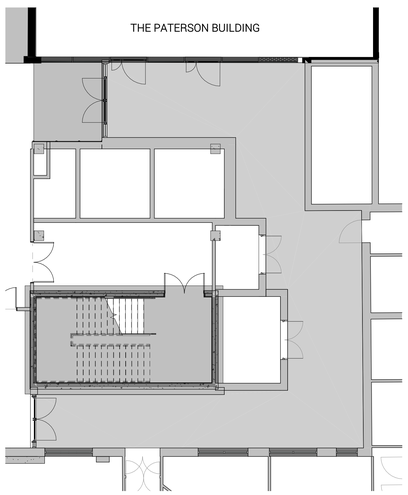

Callout D - Level 01 - Proposed Landscape Plan
1 : 100



Wider Context Aerial View - New & Relocated Tree Locations (NTS)

MATERIALS KEY:

- Existing / New Asphalt Surfacing
- Existing Dropped Kerb
- Existing Paving
- New Paving
- New Pebble Resin Bound System
- New Herringbone Paving System
- New Timber Benching
- Existing / New Planting (Indicative)
  To match the Paterson size & species
- Tree (Indicative)
  To match the Paterson size & species
- Existing / New Corten Steel Borders to Planting Areas
  To match the Paterson
- New Retaining wall
- New Ground Floor External Gate

NOTES
- Landscape design is indicitivate and subject to change and review.
- Species of trees and planting TBC.

GENERAL NOTES:

DAY Architectural Ltd accepts no responsibility for any costs, losses or claims whatsoever arising from these drawings, specifications and related documents unless there is full compliance with the Client or any unauthorised user of the following:

1 All boundaries, dimensions and levels are to be checked on site before construction and any discrepancies reported to the Architect / Designer.
2 Partial Service: Any discrepancies with site or other information is to be advised to the Architect / Designer and direction and / or approval is to be sought before the implementation of the detail.
3 Block and site plans are reproduced under license from the Ordnance Survey.
4 Do not scale from drawing.
5 For the purpose of coordination, all relevant parties must check this information prior to implementation and report any discrepancies to the Architect / Designer.

0m 1m 5m 10m

N

REV	DESCRIPTION	DATE	REV BY
P03	Planning Issue	15.09.2023	JAK
P02	Draft Planning Issue for Trust/Planning Consultant comment	25.08.2023	SB
P01	Landscape plan revised following Stage 2 Issue	28.07.2023	SB
B	Stage 2 Issue	22.02.2023	JAK
A	Updated to client and design team comments	17.02.2023	SS

CLIENT: The Christie NHS Foundation Trust

PROJECT: Advanced Scanning & Imaging Centre Development

DRAWING: Proposed Landscape Scheme Plan

SCALE: As indicated @ A0

FIRST ISSUED: 17/02/23

PROJECT	CLIENT REF	DRAWN BY	CHECKED BY
1282-21	CASICD	SB	GR

ORIGIN	VOLUME	LEVEL	TYPE	ROLE	NUMBER	REVISION
DAY	XX	ZZ	DR	A	090037	P03

DRAWING STATUS: S3 - PLANNING

Information contained on this drawing is the sole copyright of DAY Architectural Ltd. and is not to be reproduced without their permission.

DAY Architectural Ltd.
Studio 1, Lancaster Buildings
77 Deansgate, Manchester, M3 2BW

T: 0161 834 9703
W: www.day-architectural.com