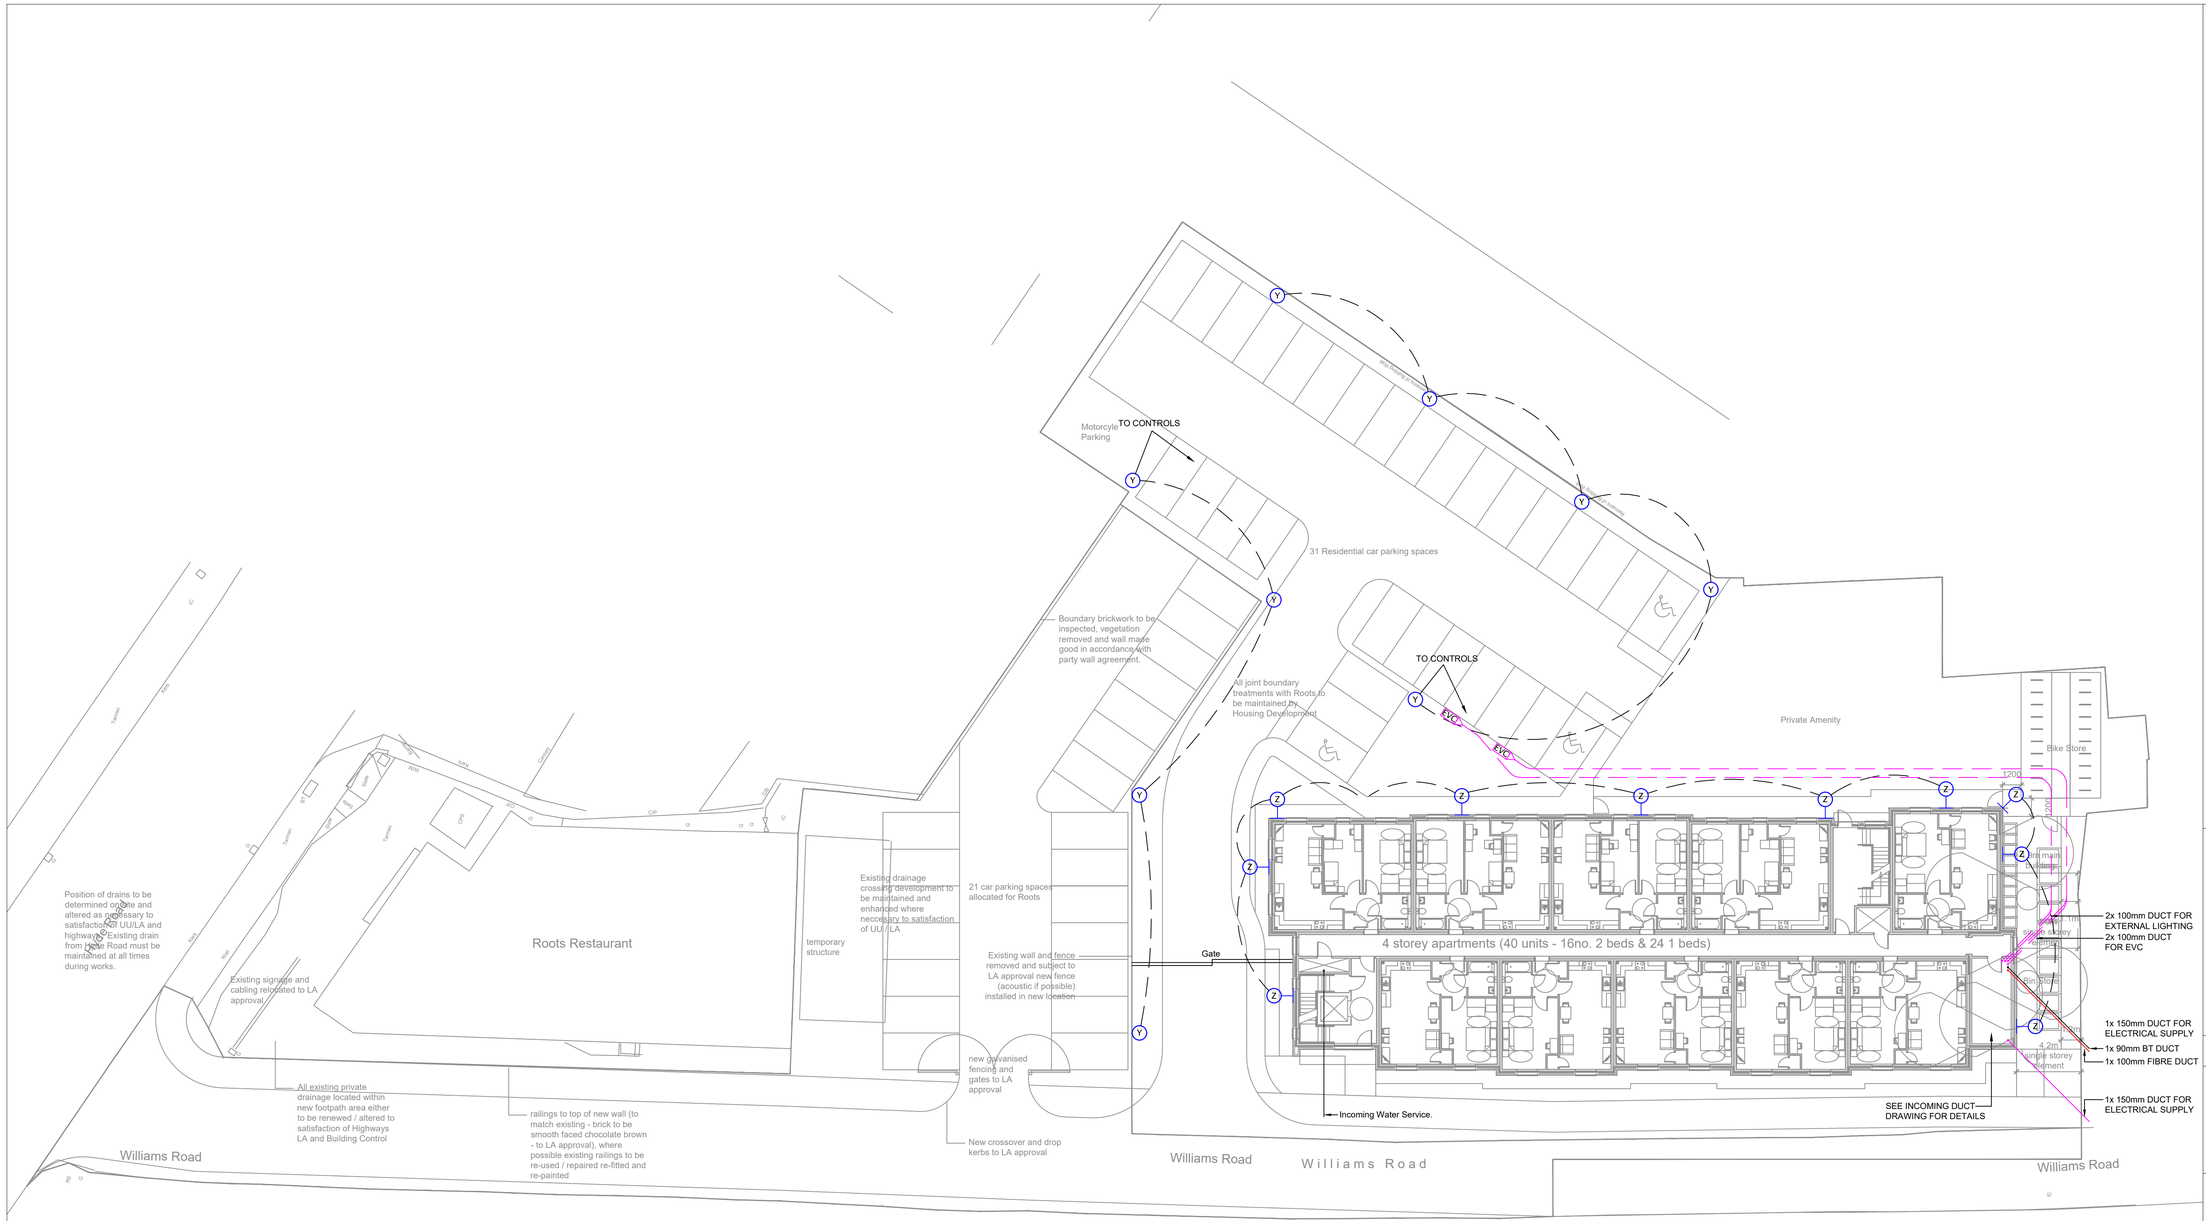


Notes :

Rev	Date	Description
R1	07.09.22	Lighting in lhs Car Park omitted. EVC location altered. Incoming Electrical Supply relocated. Incoming Water Supply indicated. Gate indicated.

Project -

Chatsworth Mill
Williams Road, Gorton,
Manchester, M18 7AY

Title -

Electrical Services
Site Plan

Scale - 1:200 @ A1

Design by - MD

Date - 23.06.22

Cad by - EB

Drawing No. -

5839-KGA-00-00-DR-E-0300

Revision -

R1

KGA (UK) Ltd

Chartered Building Services
Consulting Engineers

Trinity Chambers
10 Ivy Street
Birkenhead
Merseyside
CH41 5EF

T: 0151 647 5021
E: eng@kga.co.uk
W: www.kga.co.uk

Constructionline Gold Member

european certification group ISO 9001 REGISTERED FIRM UKAS MANAGEMENT SYSTEMS 0054

european certification group ISO 14001 REGISTERED FIRM UKAS MANAGEMENT SYSTEMS 0054