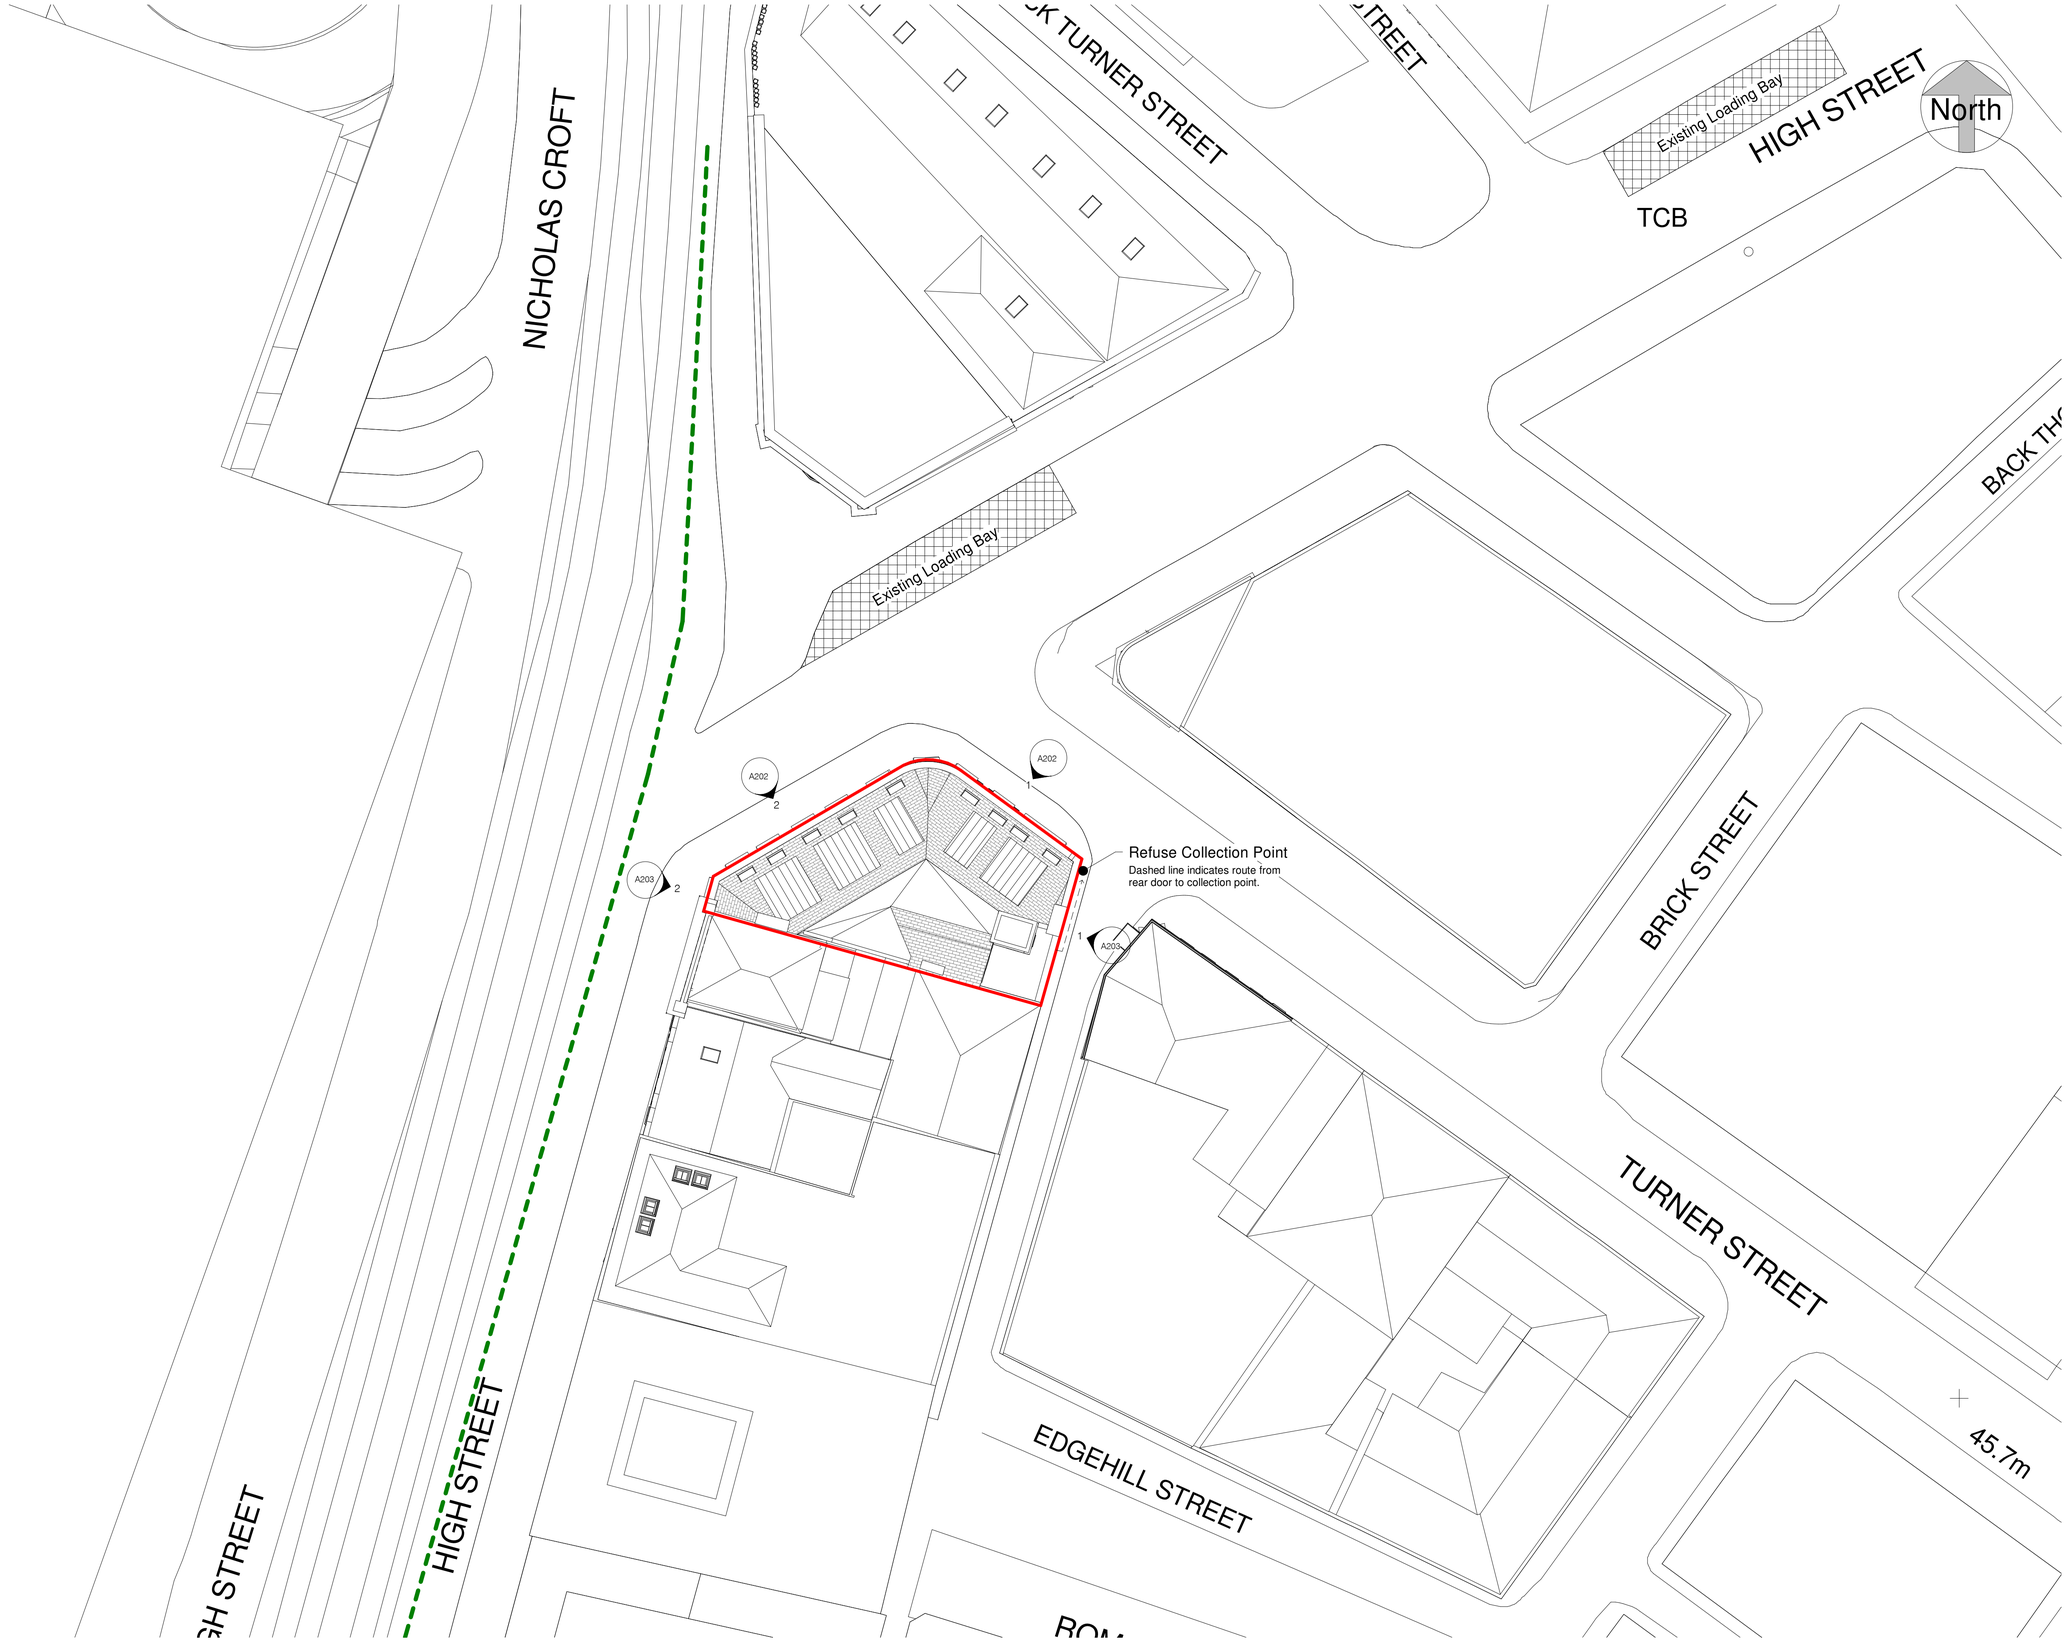


Site
1 : 200

©
DO NOT SCALE. Use figured dimensions only. Contractor is to check all dimensions before commencement of works. This drawing is copyright. This data to be used as x-ref file only - not as live data. This drawing must only be used for the purpose for which it is supplied.

NOTES:

Smithfield Conservation Area Boundary

Revision Number	Date	Description of Revision	Chkd	Appr
A	06/10/2023	Loading Bay indicated	MD	RH

SEED Architects
Experience | Design Ethos | Passion
Parsonage Chambers, 3 Parsoange, Manchester M3 2HW - 0161 832 5750

status
Planning

job title
70 High Street

Location

drawing title
Site Plan

author	date
MD	05/10/2023
checker	date
RH	05/10/2023

scale
1 : 200

paper size
A1

Project no.	Type	Seed drawing no.	Rev.
3293		A002	A