



EXISTING FRONT ELEVATION
1:100 @ A3

0m 1m 3m 5m

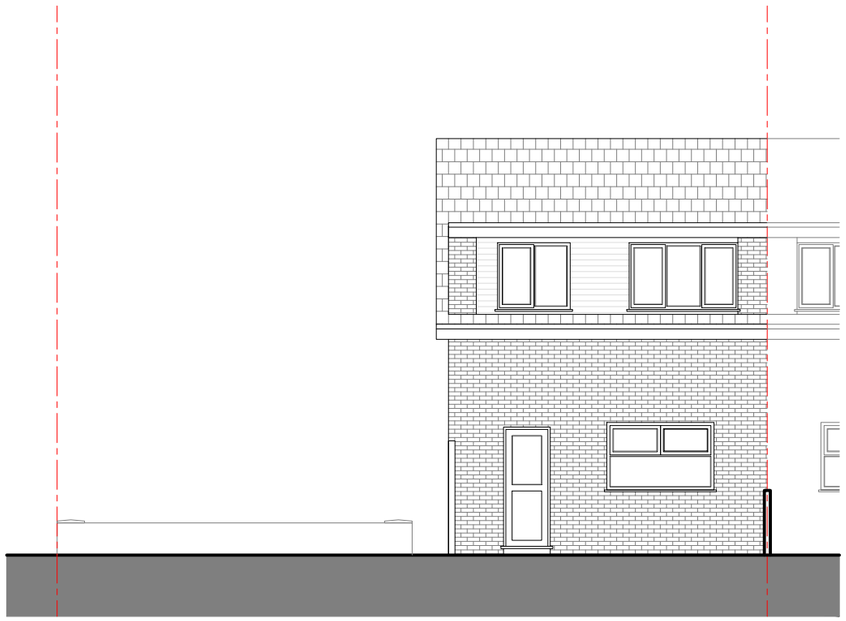

EXISTING REAR ELEVATION
1:100 @ A3

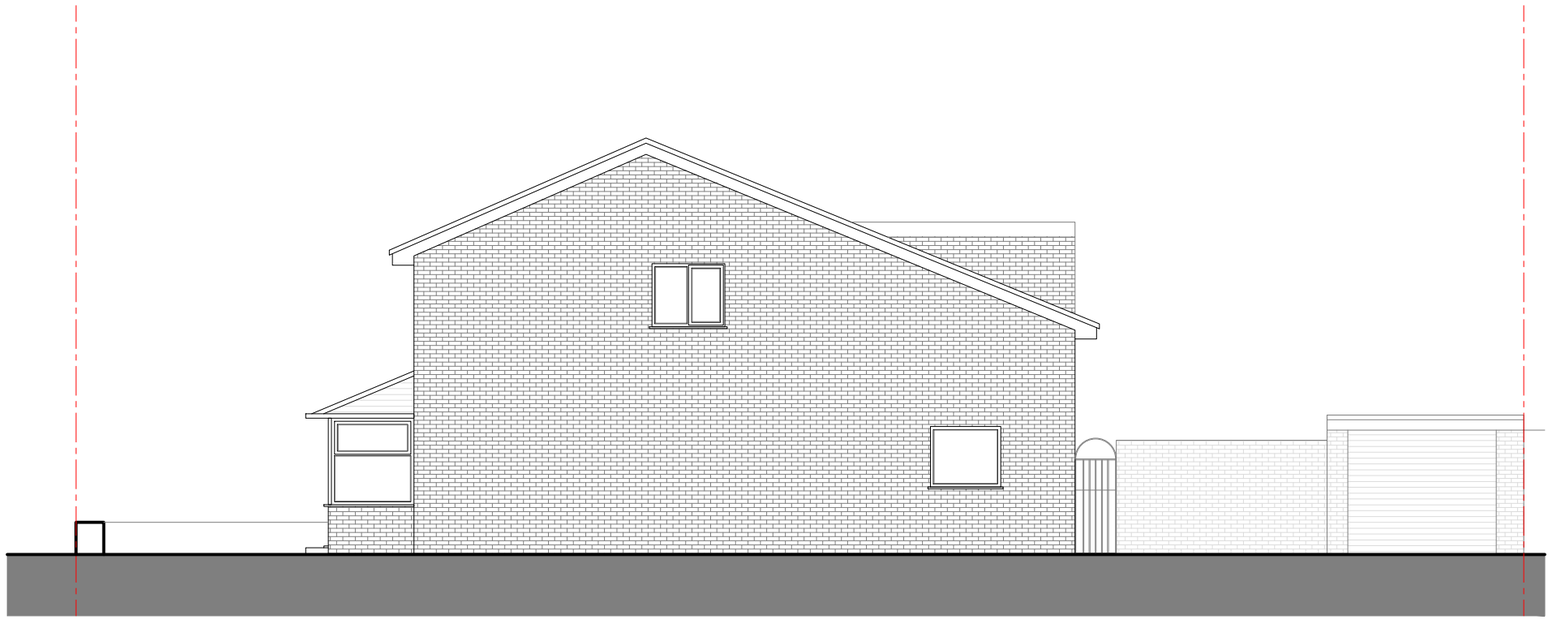

EXISTING SIDE ELEVATION
1:100 @ A3

Dimensioning

Figured dimensions only to be taken from these designs and drawings. Work to annotated dimensions only. All dimensions to be checked on site. Architectural designers to be informed immediately of any discrepancies before work proceeds. Drawings are to be read in conjunction with relevant specifications, structural engineers and service engineers' drawings.

Rev	Date	Description
-	*29/08/23*	*Issued for Planning*

SALEEM
ARCHITECTS
Architecture | Masterplanning | Graphics

CLIENT:
-

PROJECT:
2 Red Rose Cres,
Manchester,
M19 2WT

TITLE: *Existing Elevations*

REV:

SCALE: *1:100 @ A3*

DATE: *August 2023*

DRAWING NO.
Sheet 3

www.saleemarchitects.co.uk
+44 7411 474157