PURPOSE OF ISSUE	PLANING

Do not scale from this drawing. All information should be checked by the contractor site before commencing work. Any discrepancies should be reported to the architect immediately. All rights are reserved and are not transferable. Unauthorized reproduction of this drawing are not permitted.

AFR STUDIO LIMITED
173-A Dickenson Road, Longsight
Manchester, M13 0YN


PROJECT:

19 DUNCAN ROAD, LONGSIGHT,
MANCHESTER, M13 0GF, UK


DRAWING TITLE:

PROPOSED LOFT PLAN
AND ROOF PLAN

DRG. NO :	CHECKED BY:
DR-05	AMJAD S TAHIR
DRG. SCALE:	DATE:
1:50@A3	19-05-2023

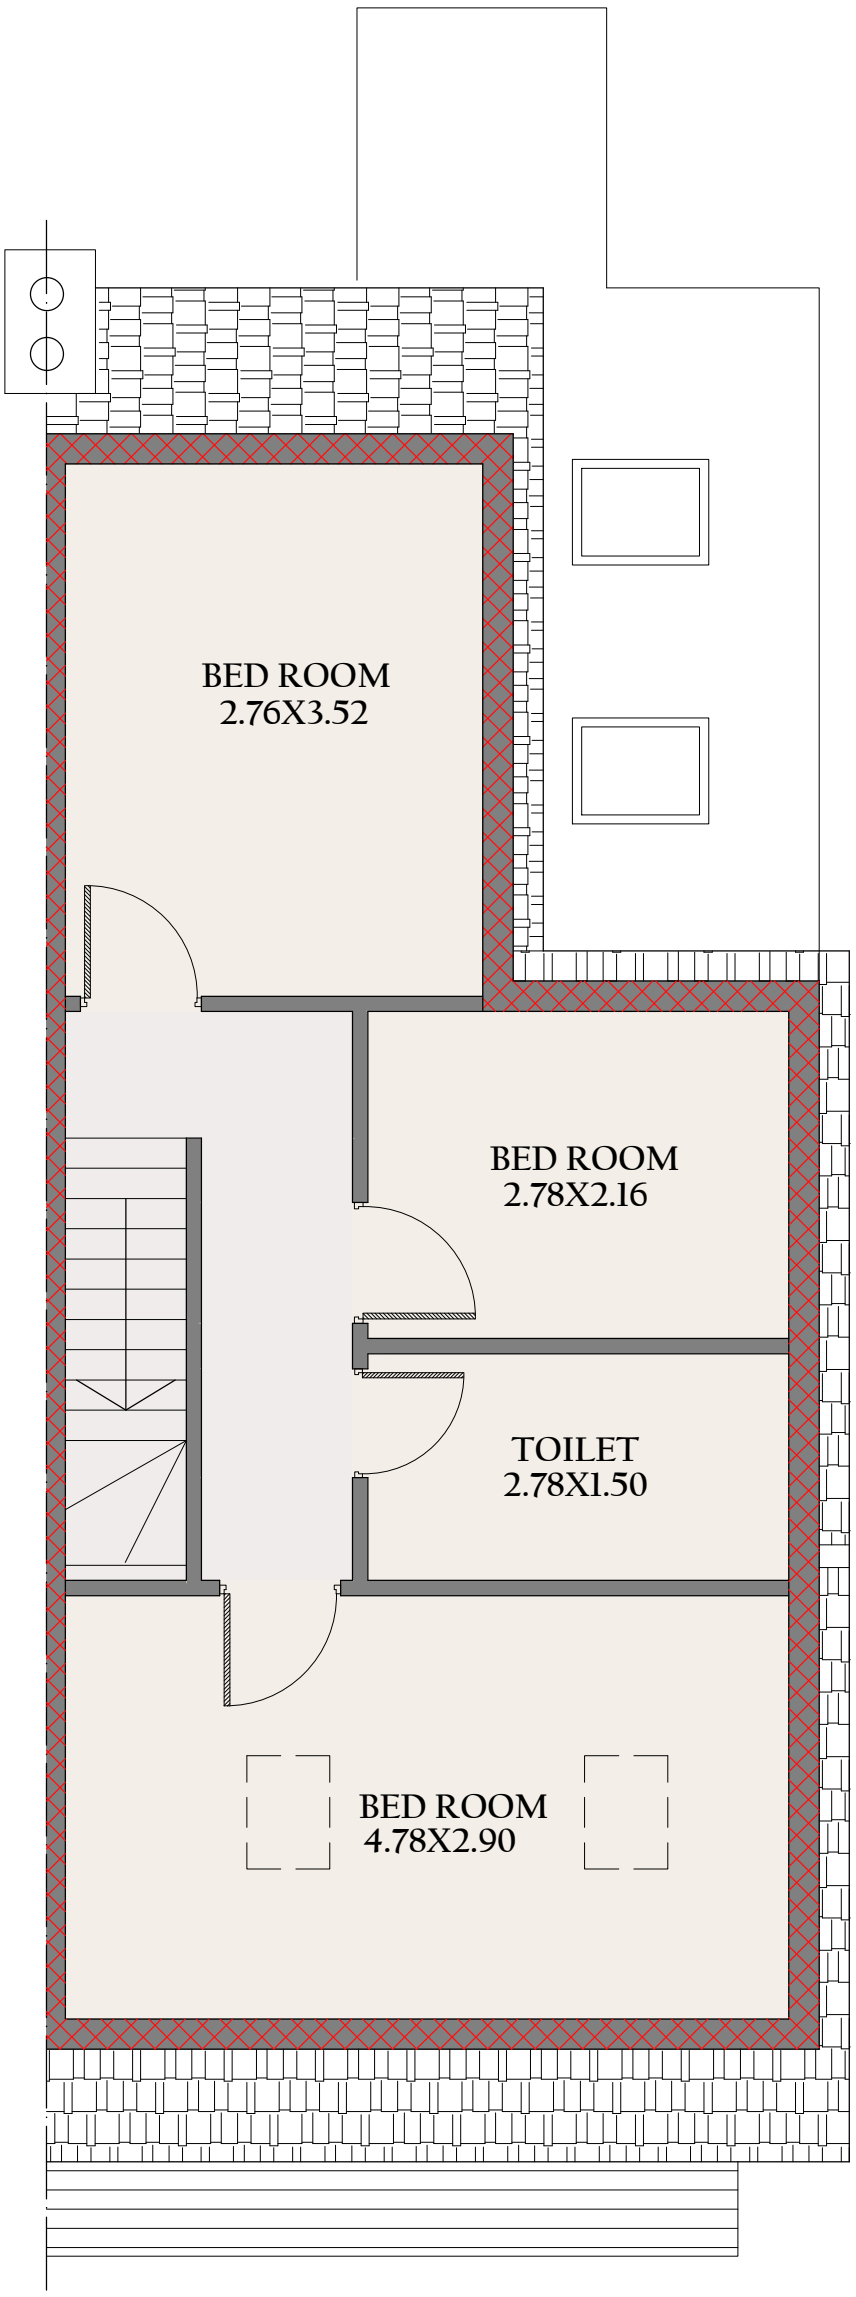

PROPOSED LOFT PLAN

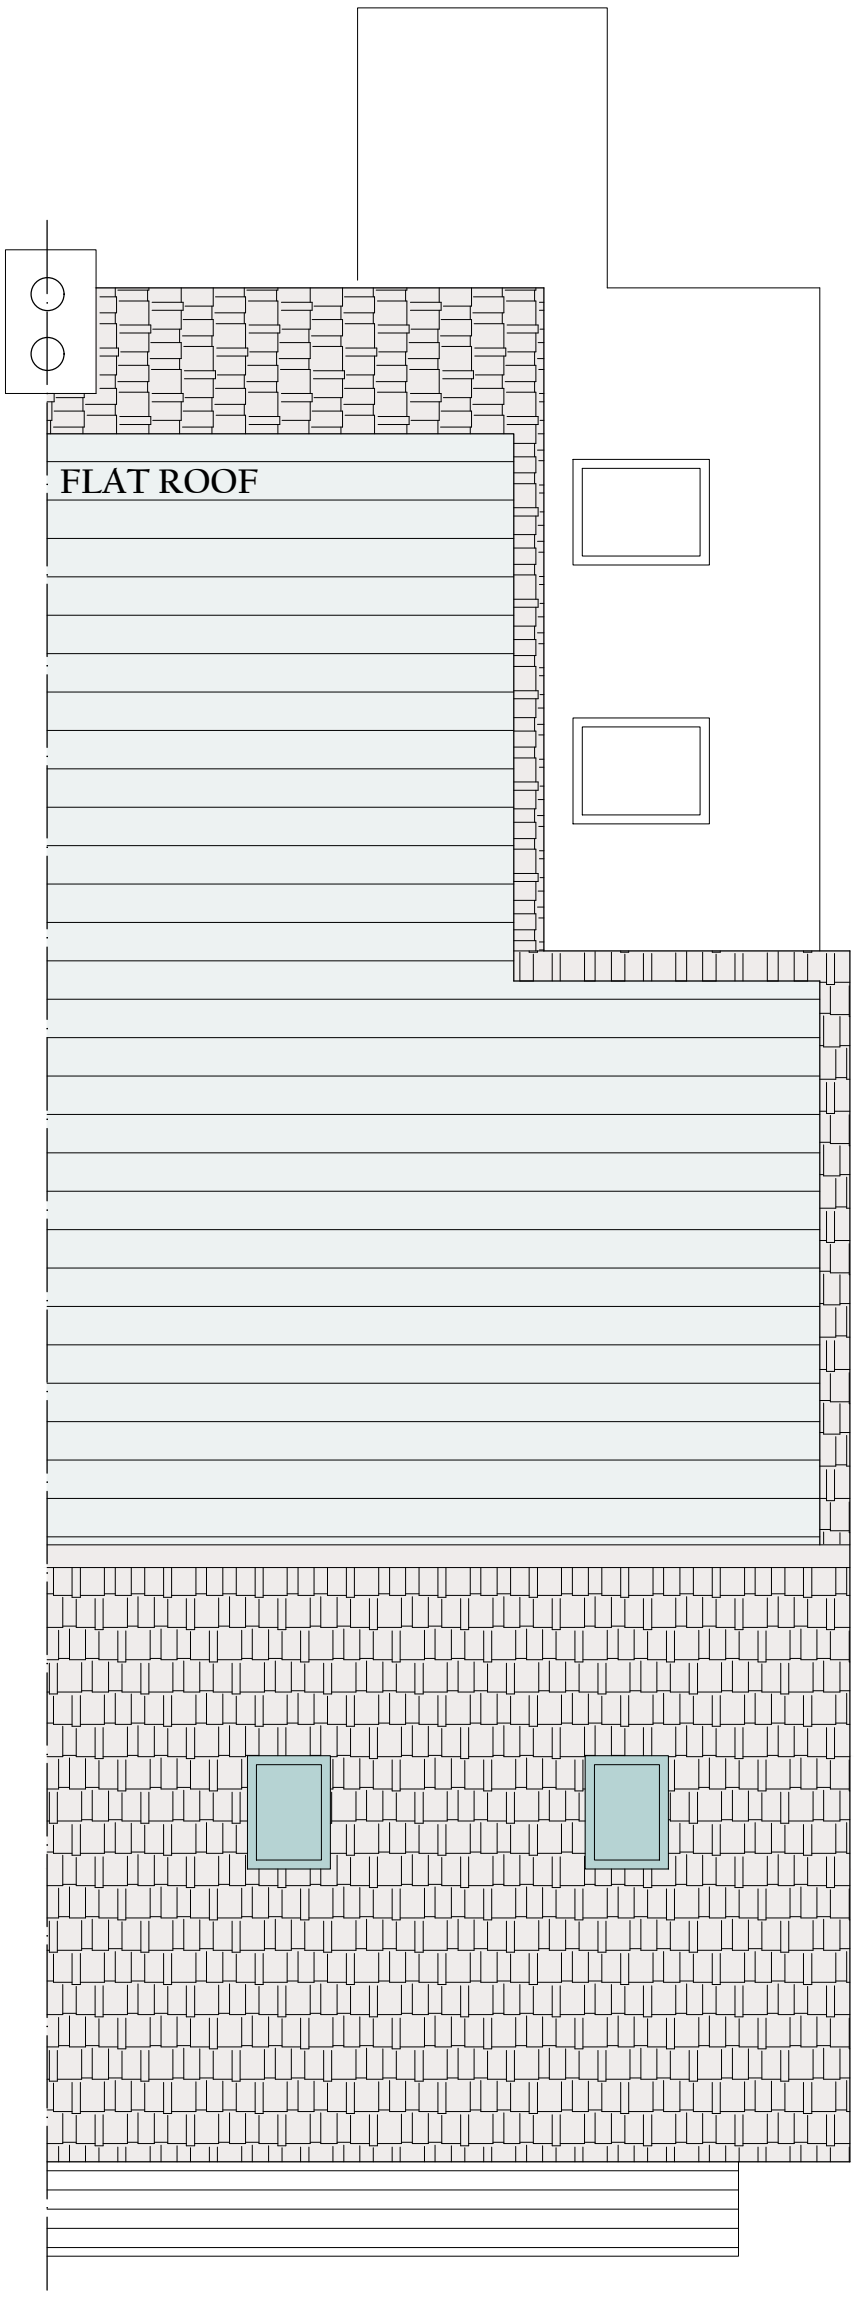

PROPOSED ROOF PLAN