
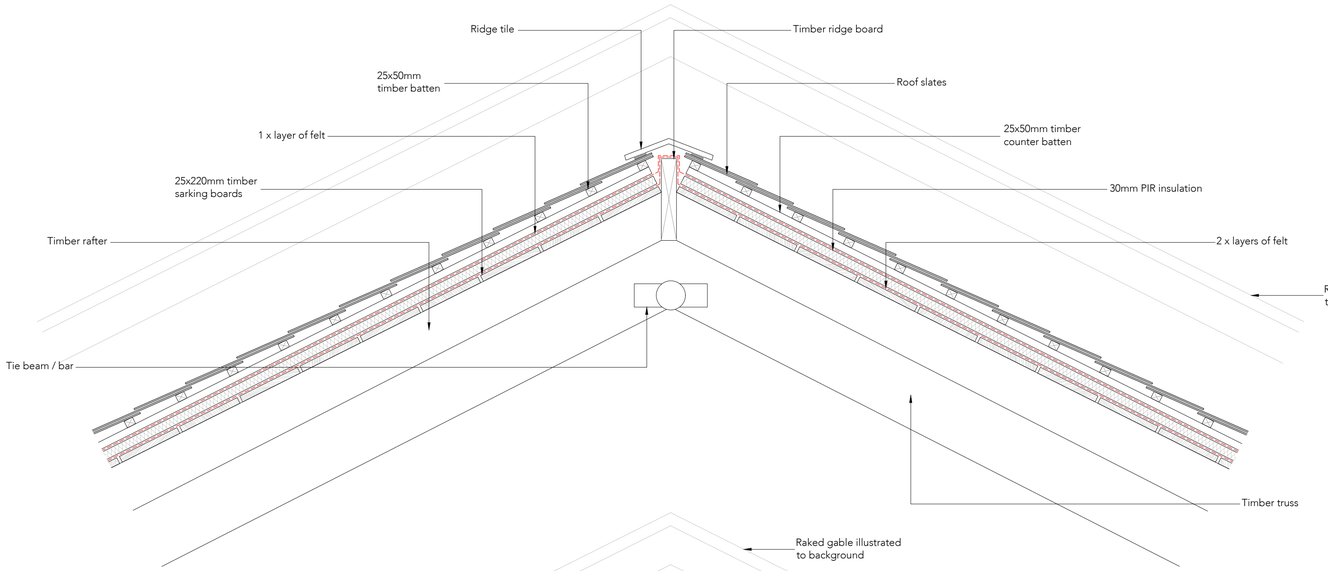



01. Roof Ridge Detail as Existing - Slate to Slate

Scale 1:10

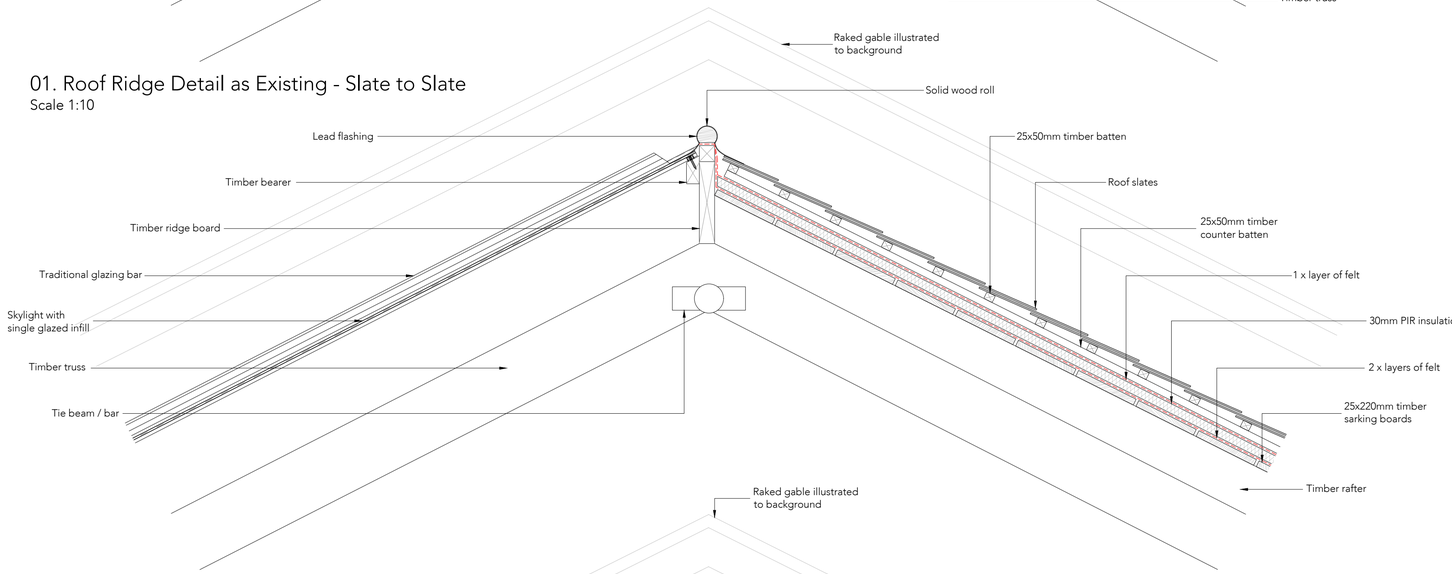

02. Roof Ridge Detail as Existing - Skylight to Slate

Scale 1:10

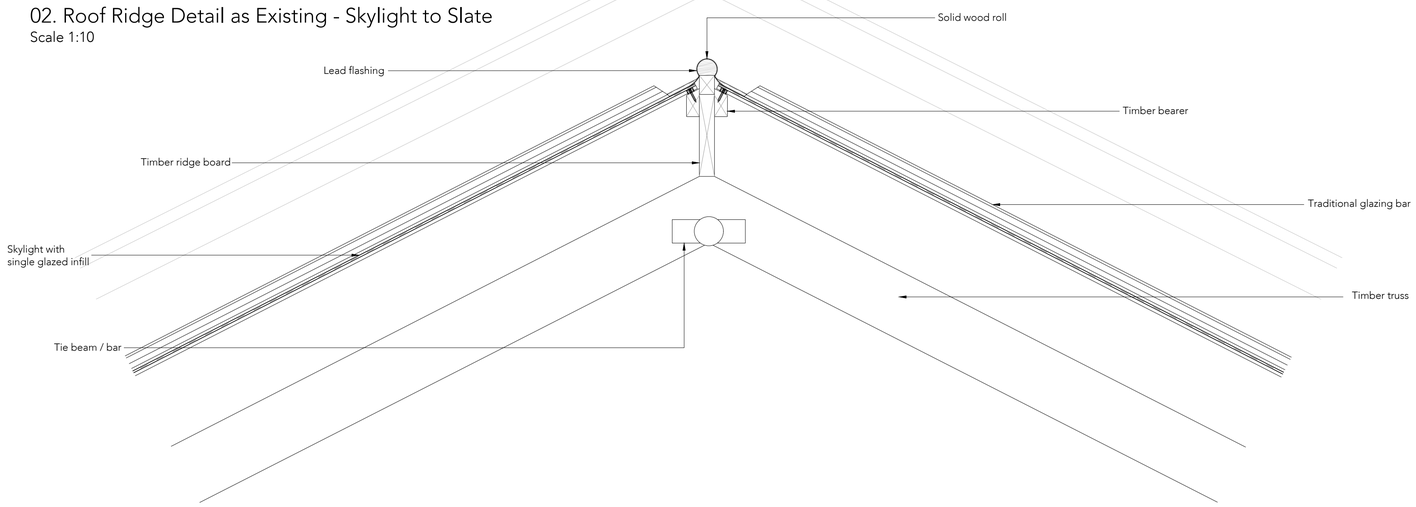

03. Roof Ridge Detail as Existing - Skylight to Skylight

Scale 1:10

0 0.5 1.0 cm


0 50 mm 100 mm 150 mm 200 mm 250 mm 300 mm 350 mm 400 mm 450 mm 500 mm

1:5

0 0.5 1.0 cm


0 0.1 m 0.2 m 0.3 m 0.4 m 0.5 m 0.6 m 0.7 m 0.8 m 0.9 m 1.0 m

1:10

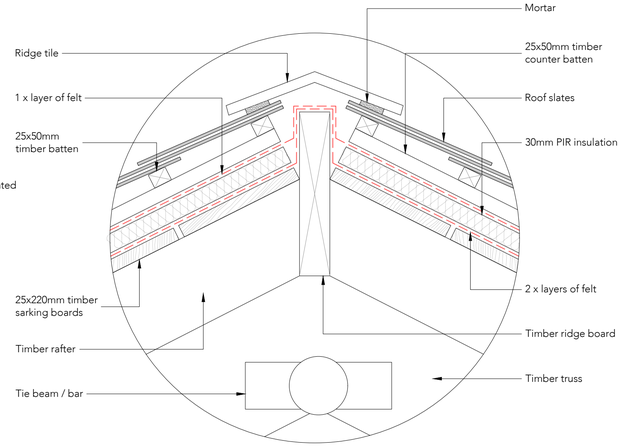


Roof Ridge Detail as Existing Callout - Slate to Slate

Scale 1:5

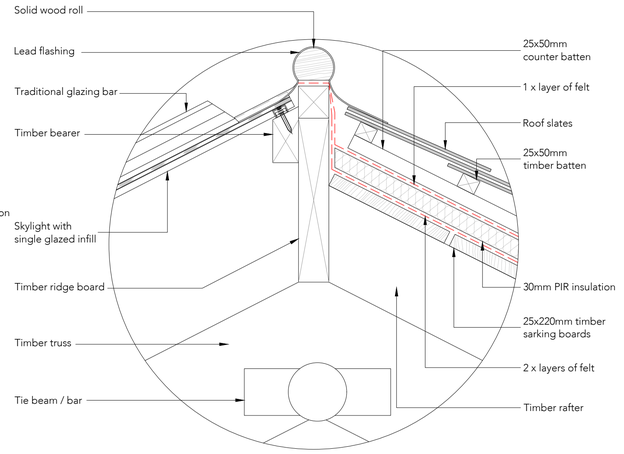

Roof Ridge Detail as Existing Callout - Skylight to Slate

Scale 1:5

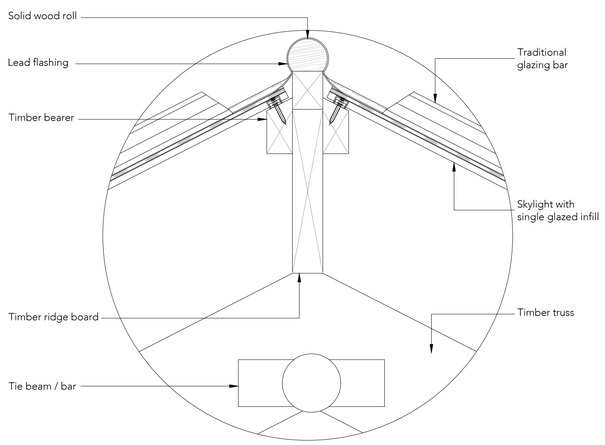

Roof Ridge Detail as Existing Callout - Skylight to Skylight

Scale 1:5

Note:

Do not scale from this drawing.

Dimensions are to be checked on site.

If in doubt please ask.

General Notes

The existing general arrangement base drawings (plans, sections and elevations) are based upon 2010 data and in some instances, may not reflect the current arrangement. Dimensions and arrangements must be checked for accuracy onsite by the contractor, prior to any works commencing, ordering or manufacture / fabrication of any elements or components.

Any discrepancies / irregularities must be reported to the CA immediately.

No work shall commence until any such discrepancies have been resolved.

Limitations

The drawings are based upon existing data and no concealed and / or hidden spaces have been exposed and / or opened up for inspection, unless specifically highlighted. Therefore, the arrangement and interfacing illustrated across details are purely indicative / approximate only. The accuracy of the survey data graphically presented cannot be confirmed. These drawings are for tender purposes only.

Note: Exact arrangement of existing build-ups and substrates is unknown, shown indicatively for tender purposes only.

Refer to drawing NW (01) 007 - Roof Plan References as Existing for location of roof details.

Rev	Date/Intls	Details
P1	01/09/23 PL	Planning Issue

© The moral rights of the author are hereby asserted.
This drawing and design is the sole property of Buttress Ltd and must not be reproduced without permission.
Buttress Ltd is Registered in England and Wales: 5363573

SCIENCE+ INDUSTRY MUSEUM

Buttress

41 Bengal St
Manchester
M4 6AF

Clockwise, Yorkshire House
Greek Street, Leeds
LS1 5SH

T 0161 236 3303
E contact@buttress.net
W www.buttress.net

Project Title	NEW WAREHOUSE
Client	SCIENCE & INDUSTRY MUSEUM
Location	MANCHESTER
Drawing Title	New Warehouse Roof Ridge Details As Existing
Date	17/03/23
Checked	AS
Scale	1:5 & 1:10
Orig Paper Size	A1
Status	**PLANNING**

Project:	Origin:	Zone:	Level:	Type:	Disc:	Number:	Rev:
9488	BUT	NW	XX	DR	A	(27)001	P1