
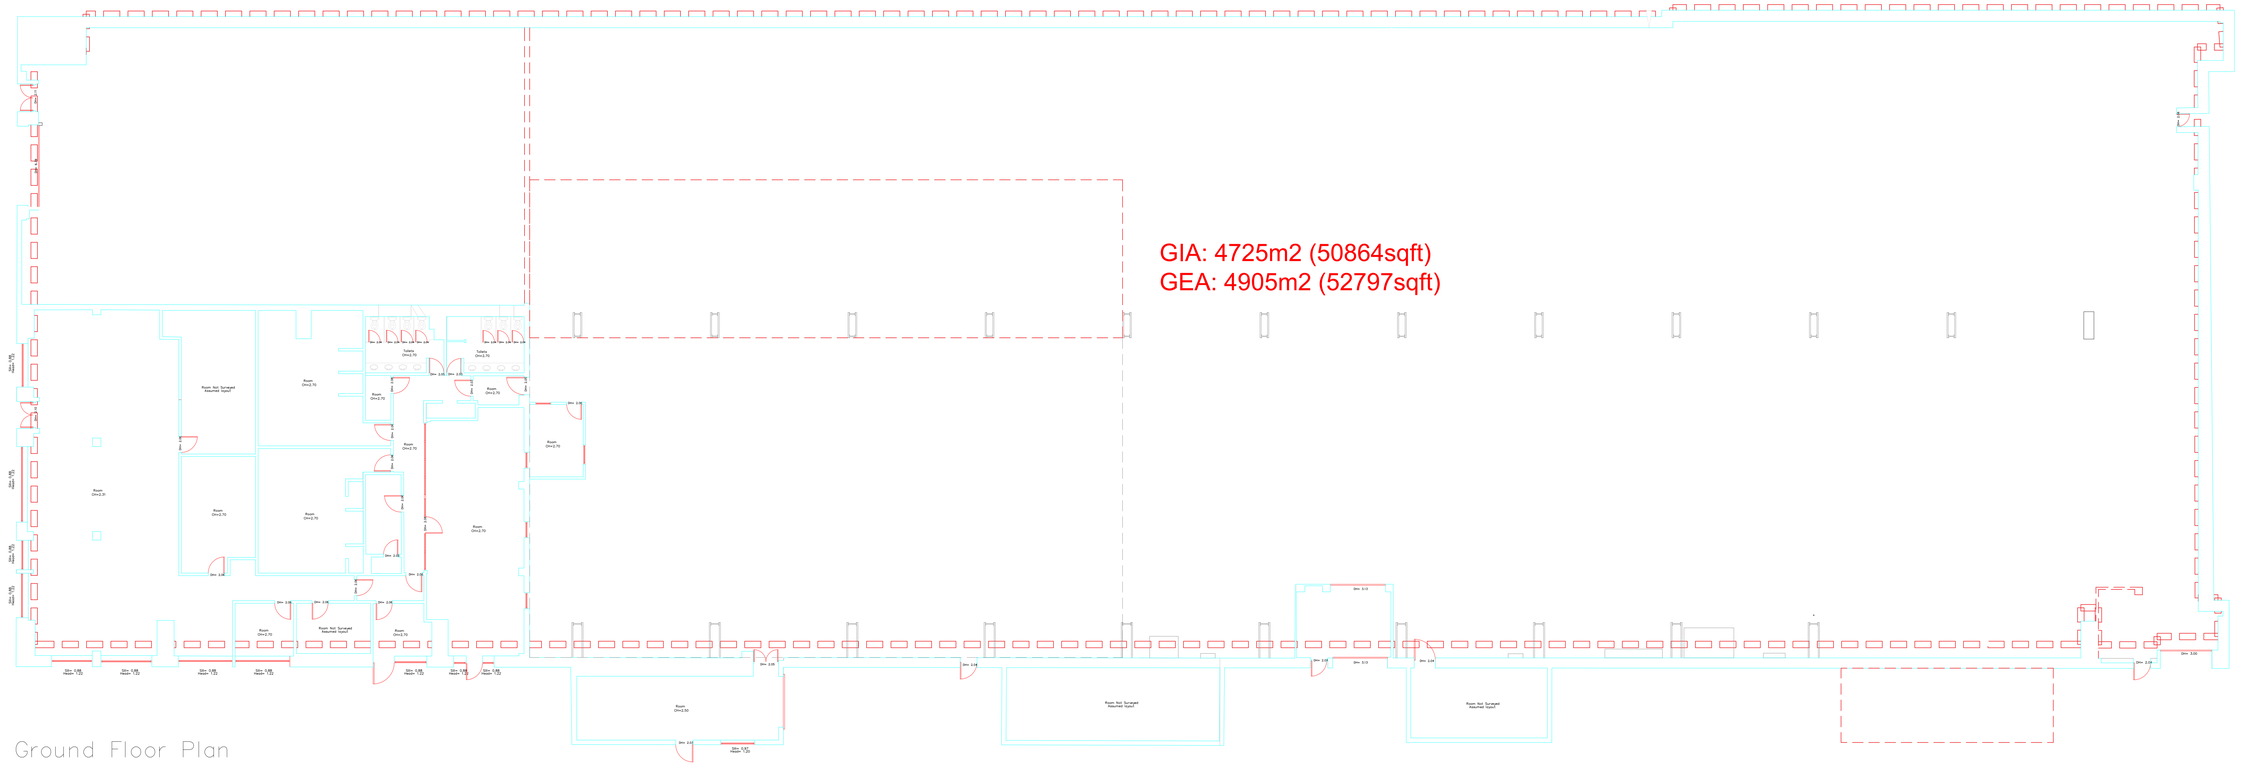


Ground Floor Plan

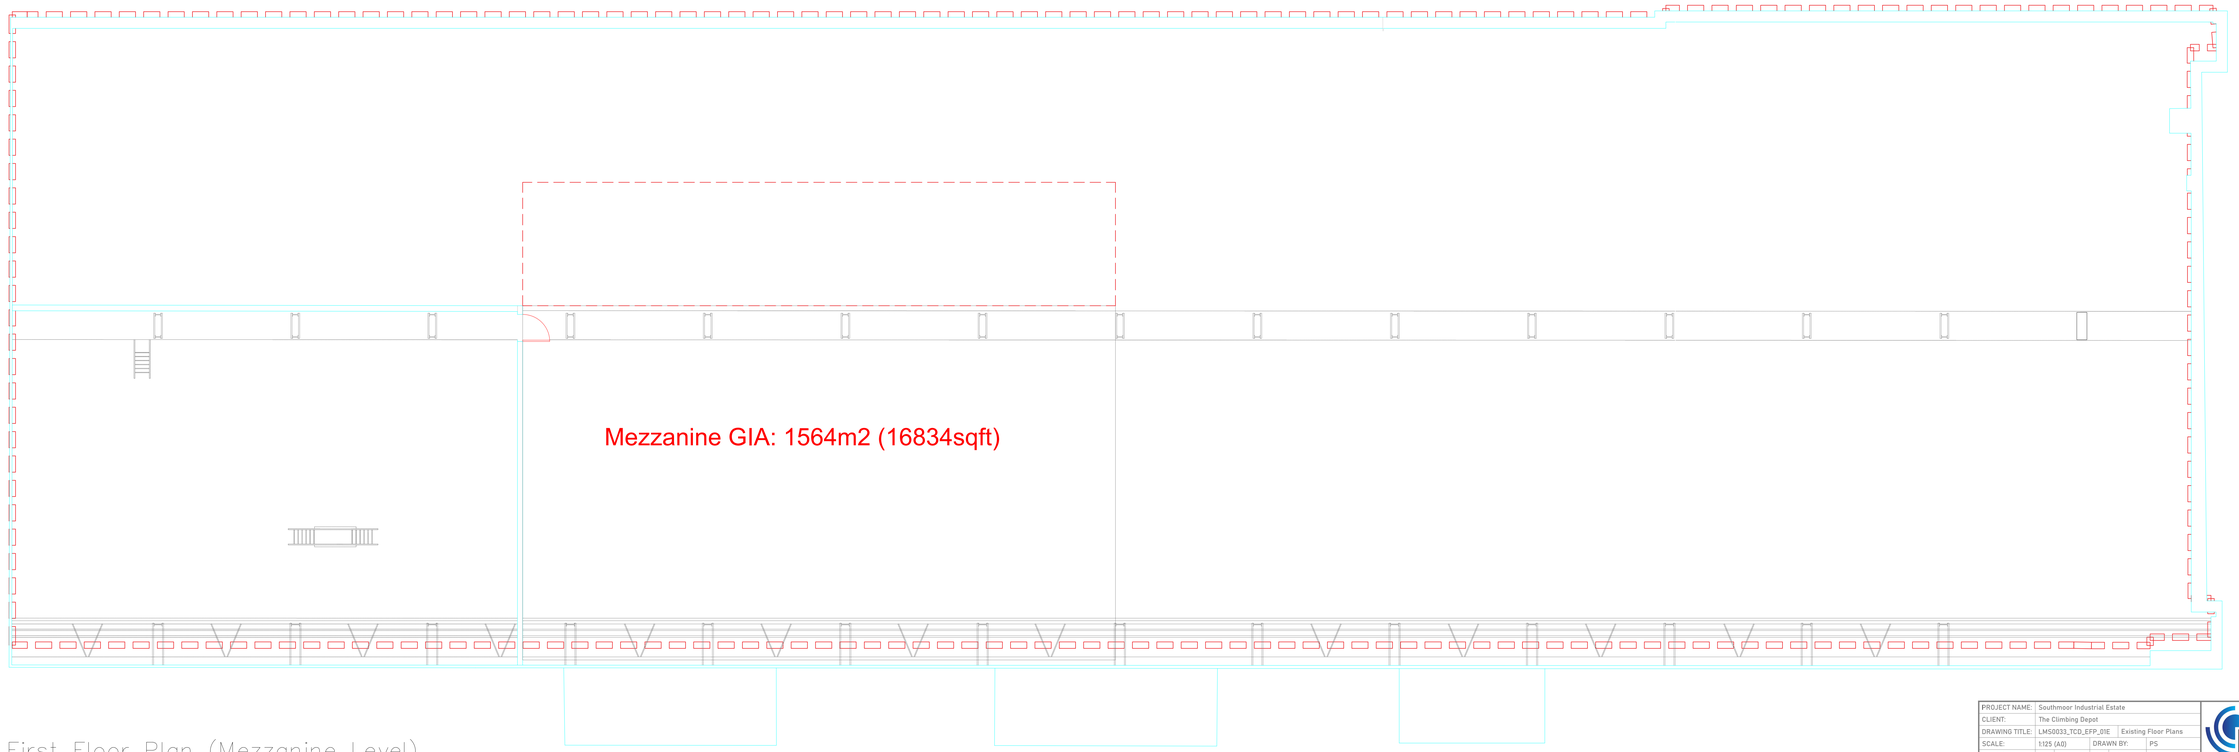

First Floor Plan (Mezzanine Level)

PROJECT NAME:	Southmoor Industrial Estate				
CLIENT:	The Climbing Depot				
DRAWING TITLE:	LMS0033_TCD_EFP_01E	Existing Floor Plans			
SCALE:	1:125 (A0)		DRAWN BY:	PS	
REVISION:	E	SHEET: 01	DATE:	01/08/2023	
NOTES:					

LMS Acoustics & Engineering Ltd. 6-7 Highbank Drive, Formby, L37 1LN. Nr. 07855449