


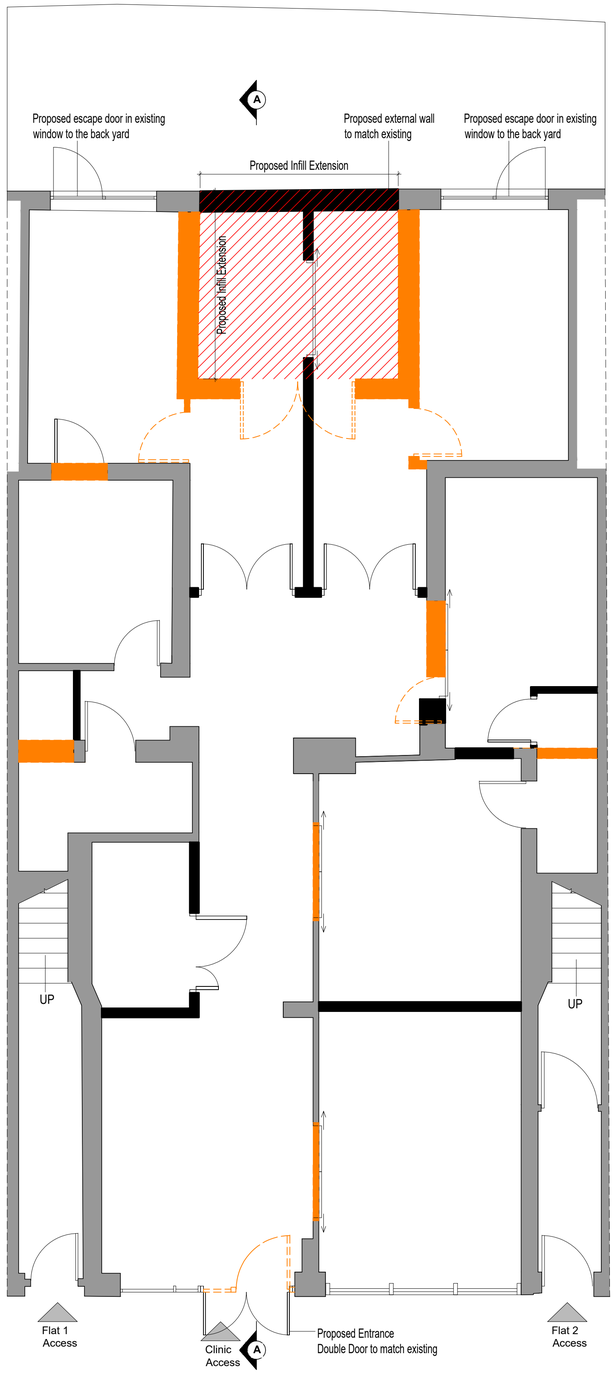


PROPOSED GROUND FLOOR PLAN - Scale 1:50@A1

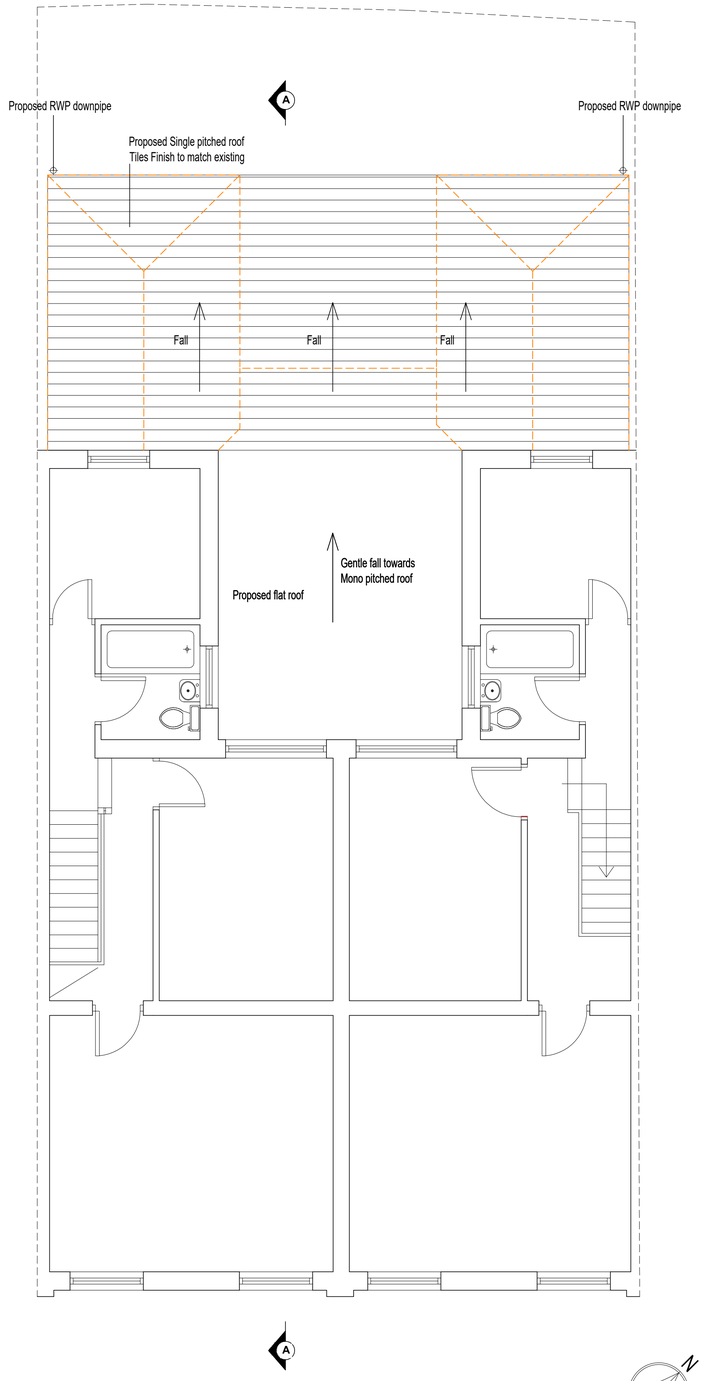

PROPOSED FIRST FLOOR PLAN - Scale 1:50 @A1

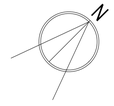

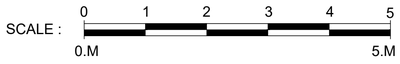

DRAWING KEY

- Existing Wall
- Proposed Wall
- Existing to be demolished

Revision	Description	Date
02	Revised after LPA Comments.	22.09.23
01	For Information	11.07.23

NB Architects NBDA
www.nbda-architects.co.uk Tel 01625 575550

Client: MR SYED HAROON ALI SHAH

Project: PROPOSED ALTERATIONS TO 6-8 BROADWAY, NEW MOSTON

Drawing: PROPOSED DEMOLITION AND CONSTRUCTION PLANS

Drawing No. 2148-MB-80 Revision 02

Scale 1:50@A1 Date 11.07.023 Drawn AT

A1 Drawing

This drawing is copyright of N.B.D.A. Ltd. and should not be reproduced without permission. Dimensions should not be scaled off this drawing. All dimensions should be checked on site.