


Detail 1

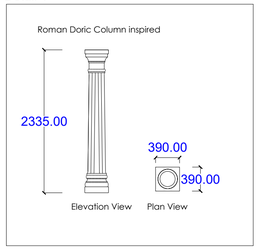


Detail 2

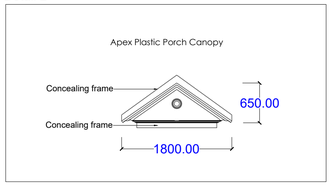

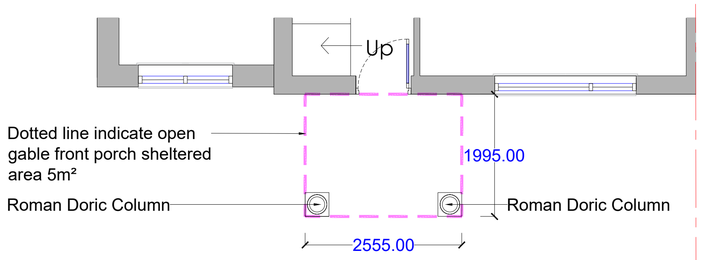


Proposed Ground Floor Plan
Scale 1:50

15 Longhope Road

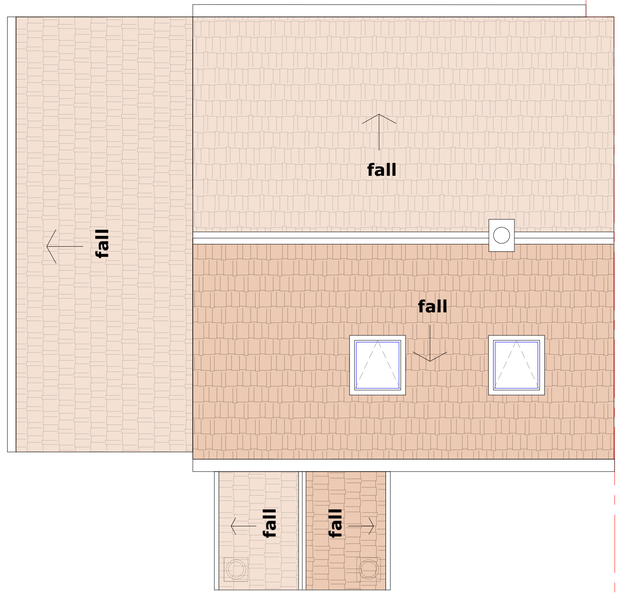


Proposed Roof Plan
Scale 1:50

15 Longhope Road

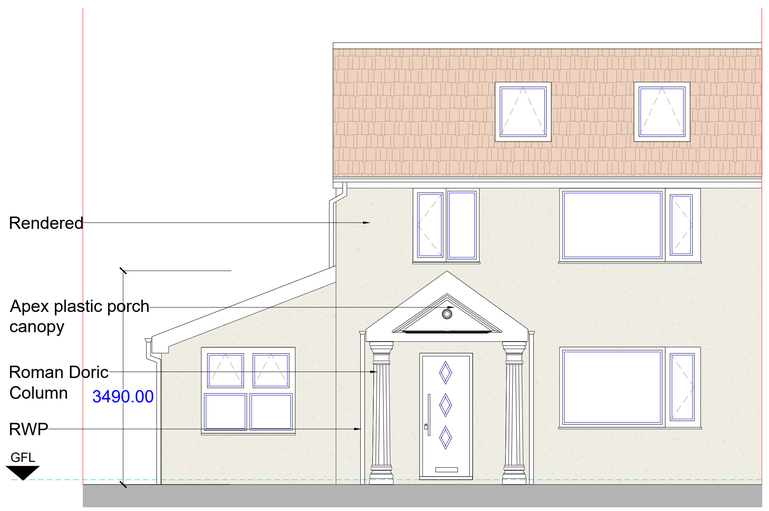


Proposed Front Elevation
Scale 1:50

15 Longhope Road

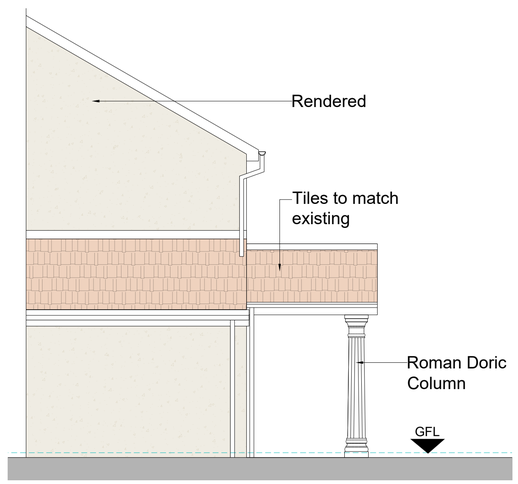

Proposed Side Elevation
Scale 1:50

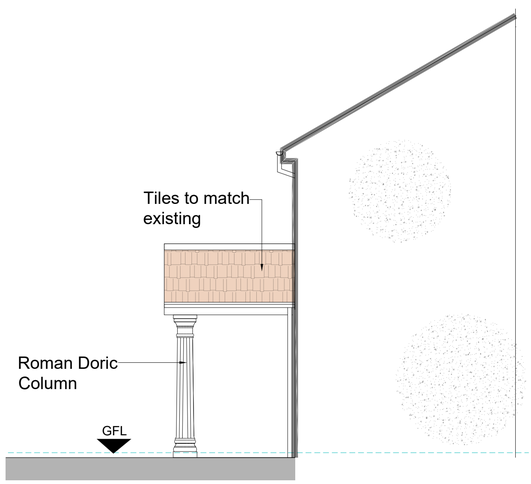

Proposed Party Wall Elevation
Scale 1:50

GENERAL NOTES

1. The contractor must check the site and the approved drawings before commencing the works and must take any working measurements as necessary and any discrepancy must be reported to the client.
2. Work shall comply with any current relevant BS/codes of practices and confirm to the Building Regulations including the latest amendment. The contractor is responsible for setting out the works.
3. The survey has been carried out to what was visible. No investigations have been carried out such as the removal of plasterboard the lifting of floorboards, loft investigations or ground suitability.

KEY

Boundary

RWP Rainwater Pipe

PROJECT ADDRESS
13 Longhope Road
Wythenshawe
Manchester
M22 1UP

PROJECT
Part retrospective erection of a single storey front porch extension

REVISION	DATE
Drawing titles amended	07/09/2023

DRAWING No.
RPA163-1/23

SCALE
1:50

DATE	STATUS
16/07/23	Planning

DRAWN BY
AT

PAPER SIZE
A1

AT A. Design
12 Hastings Gardens
Stockport
SK5 8BF
ata_design@hotmail.com
07830039347