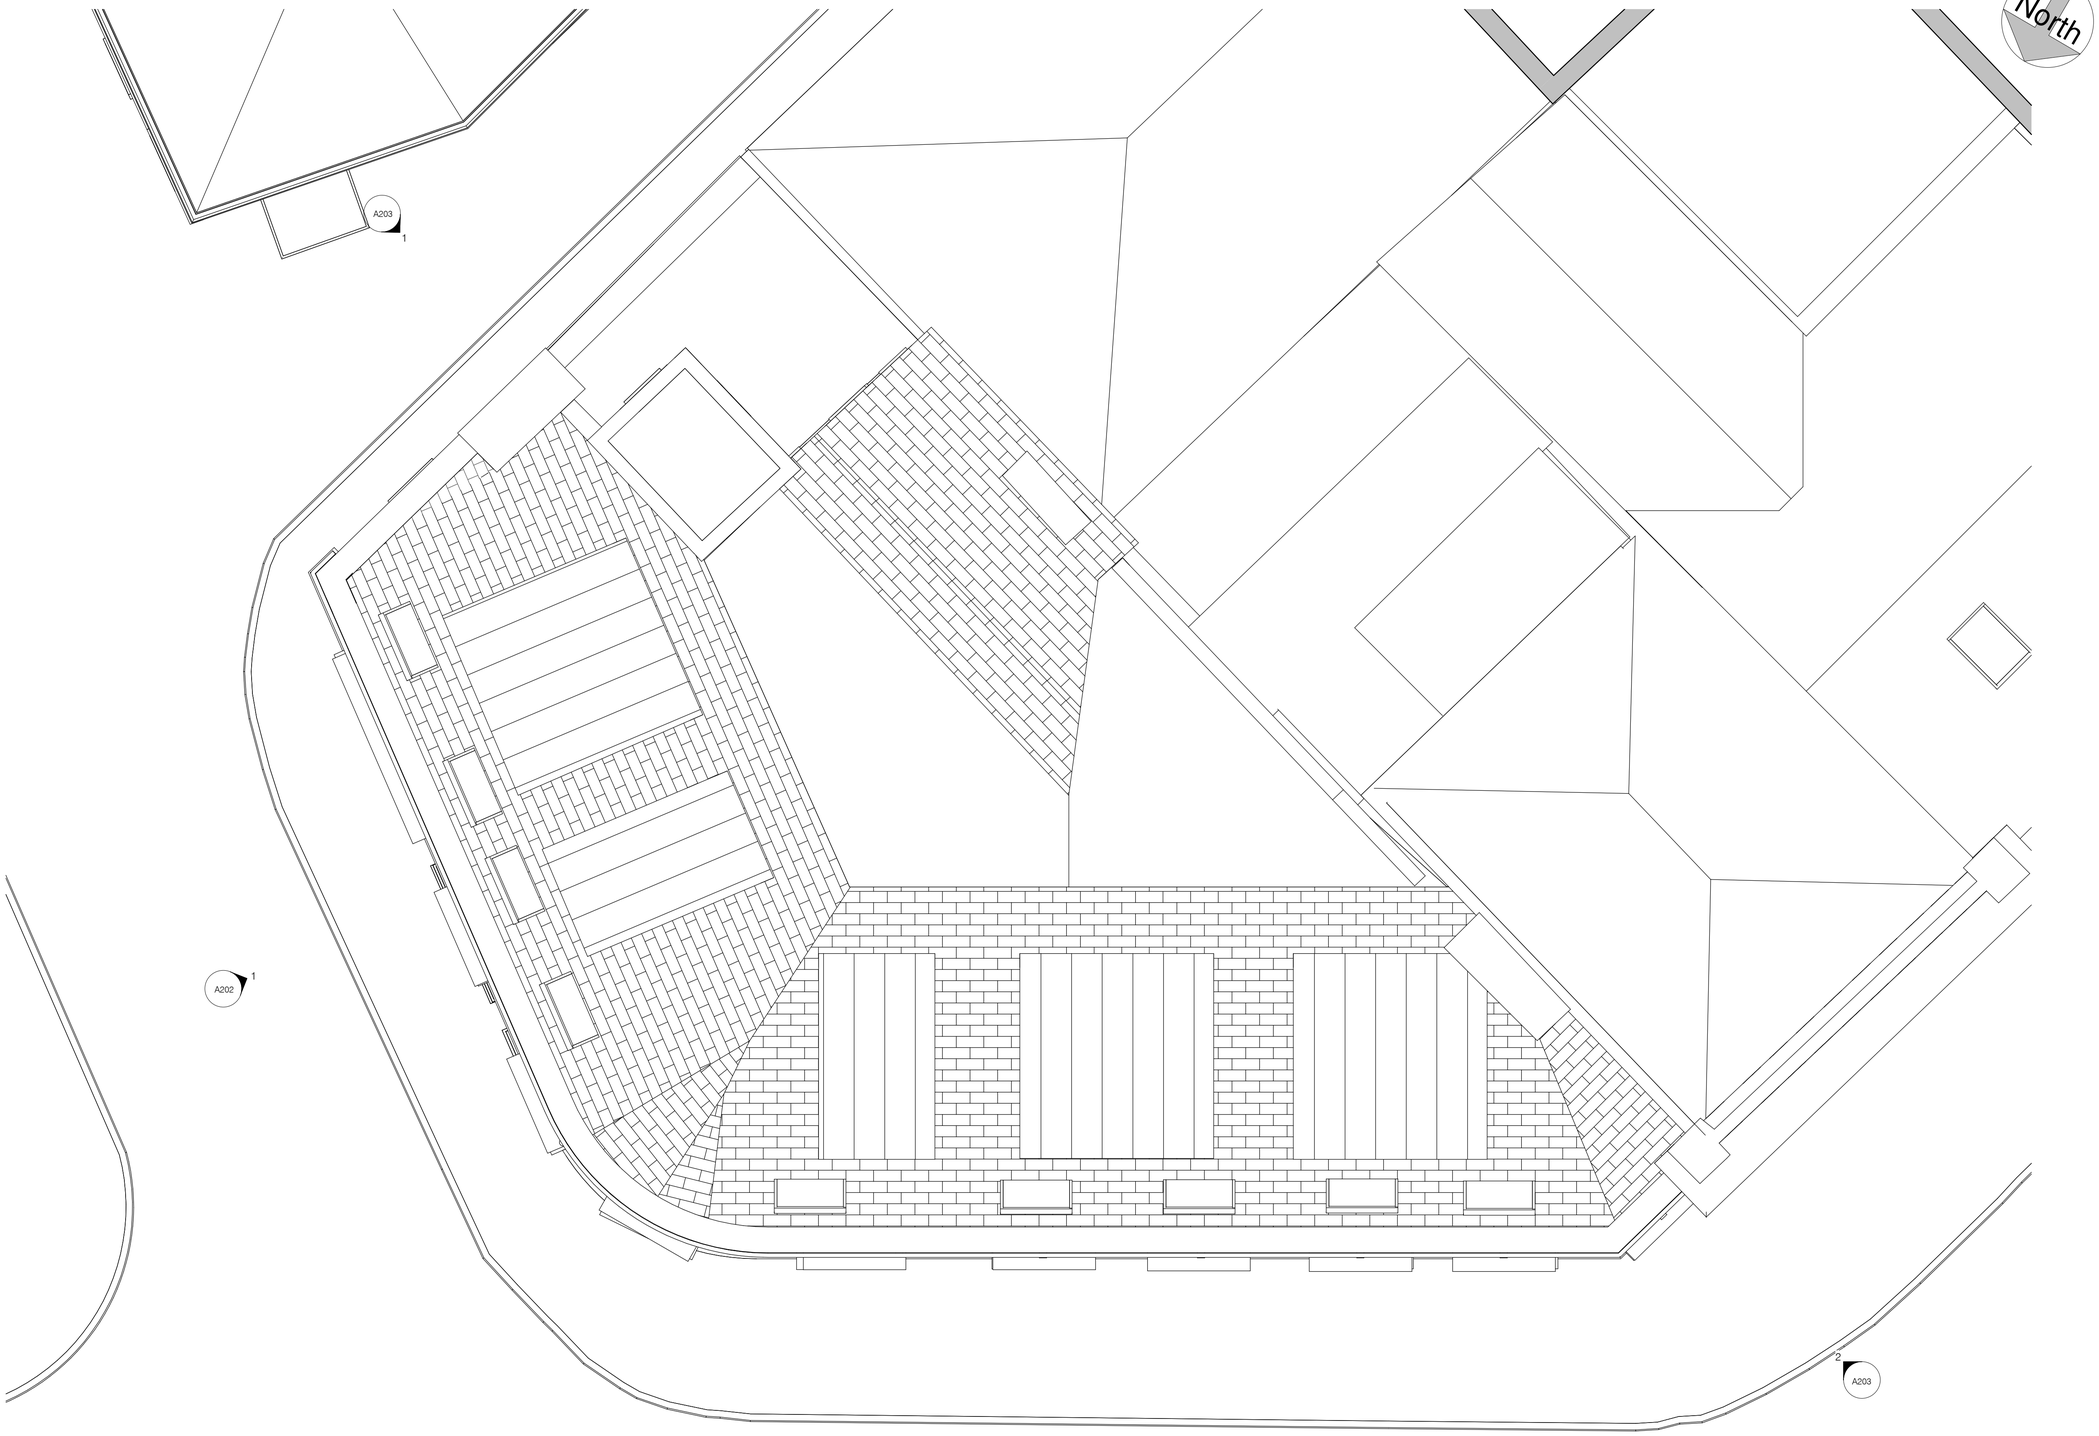


Proposed Roof Plan
1 : 50

1m 5m

©
DO NOT SCALE. Use figured dimensions only. Contractor is to check all dimensions before commencement of works. This drawing is copyright. This data to be used as x-ref file only - not as live data. This drawing must only be used for the purpose for which it is supplied.

NOTES:

SEED Architects.
Experience | Design Ethos | Passion
Parsonage Chambers, 3 Parsoange, Manchester M3 2HW - 0161 832 5750

status
Planning

job title
70 High Street

Location

drawing title
Proposed Roof Plan

author	date	
Designer	04/05/2023	
checker	date	
Checker	04/05/2023	

scale	paper size
1 : 50	A1

Project no.	Type	Seed drawing no.	Rev.
3293		A115	