




proposed plan

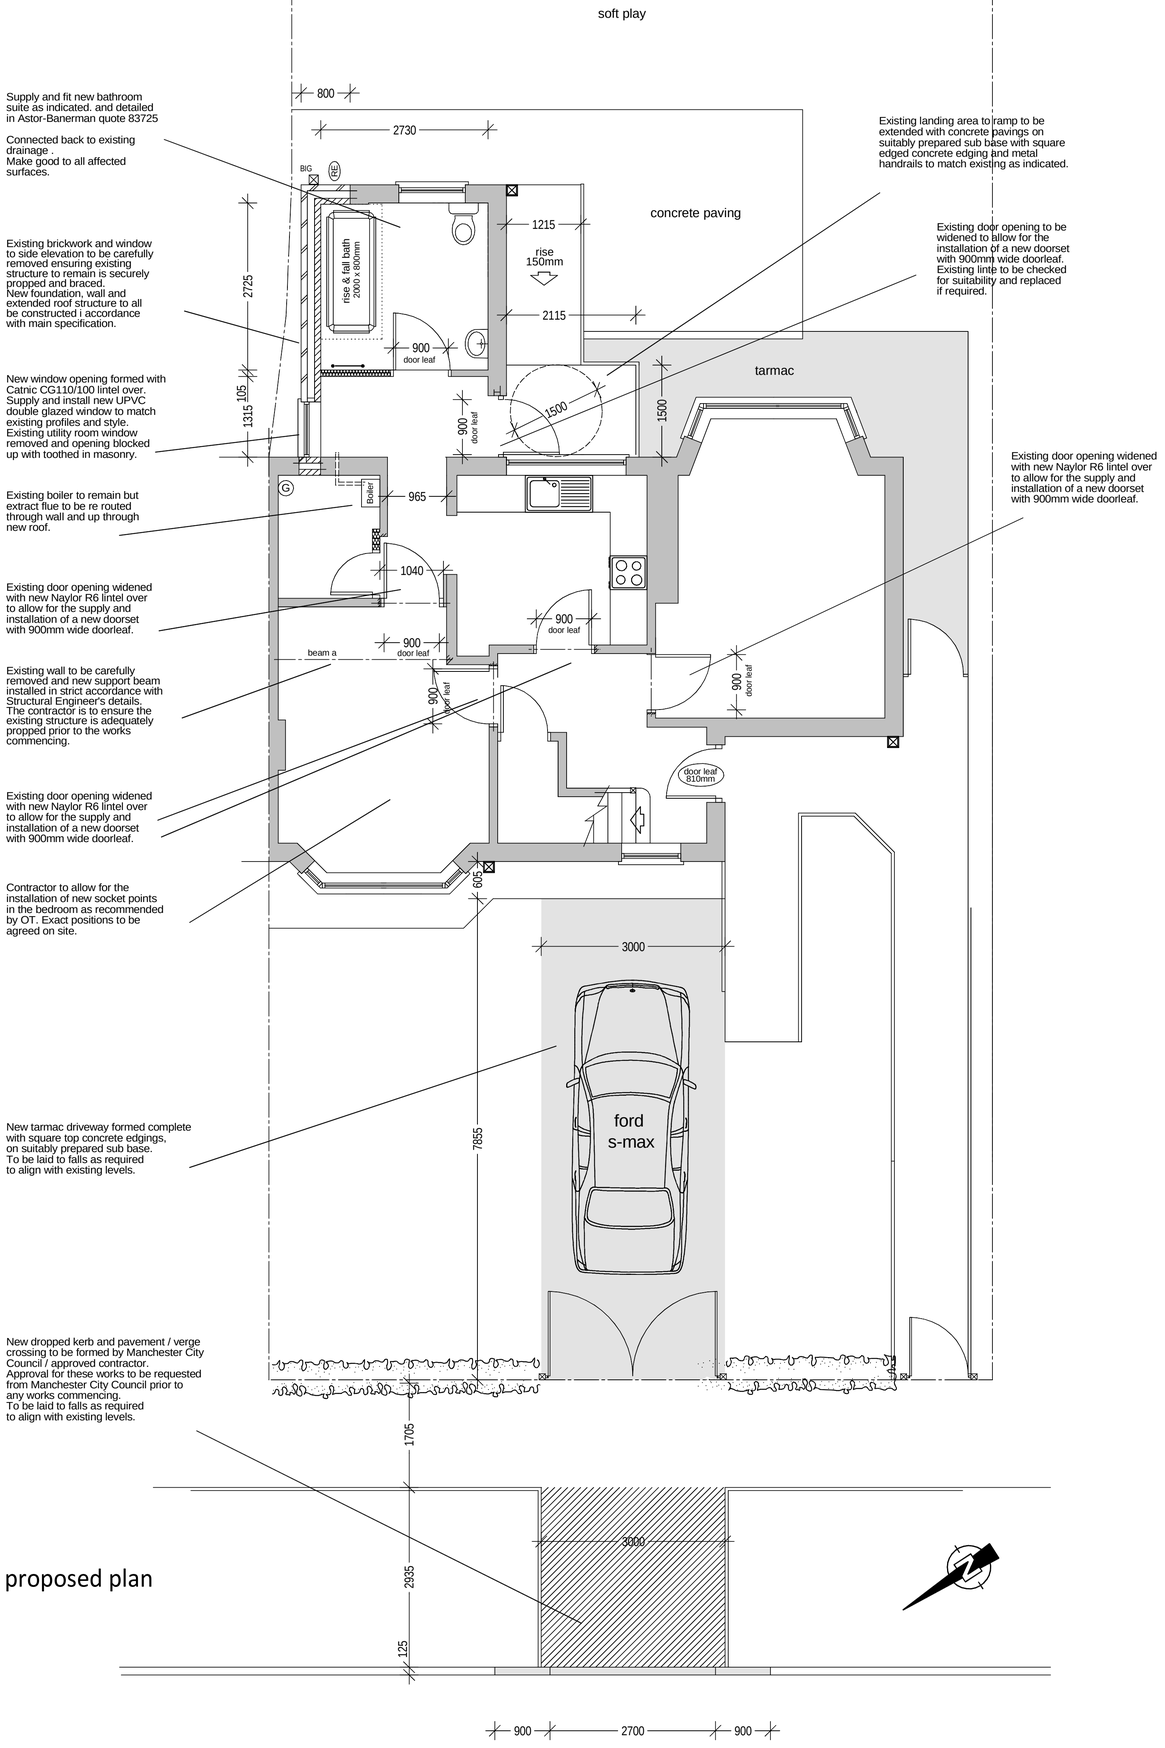


proposed rear elevation
south east

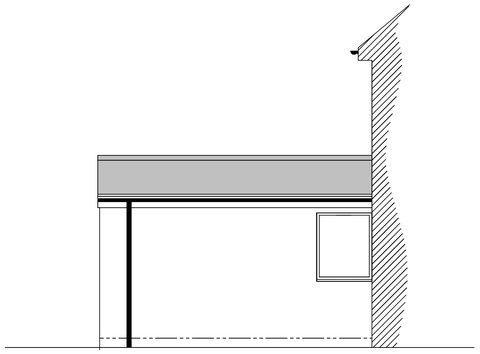

proposed side elevation
north east

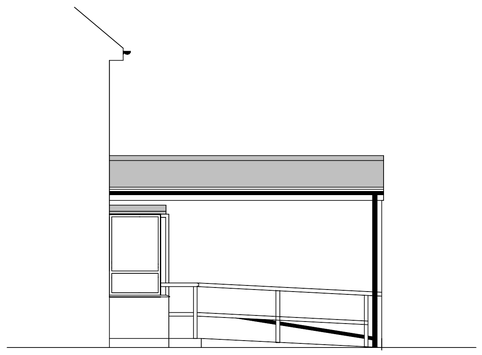

proposed side elevation
south west

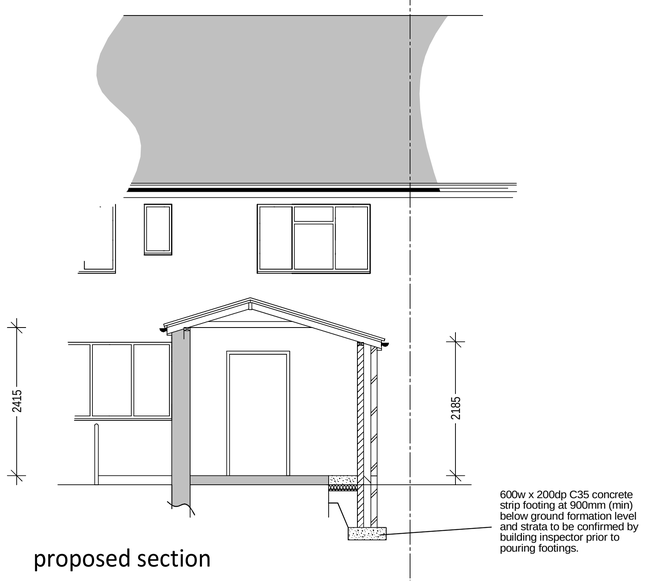

proposed section

0 10 20 30 40 50 60 70 80
scale bar showing actual dimensions in mm on paper

CLIENT
Wythenshawe Community Housing Group

PROJECT
EXTENSION & ALTERATIONS

LOCATION
16 AMBERLEY DRIVE
NEWALL GREEN

TITLE
PROPOSED PLANS, SECTION & ELEVATIONS

SCALE + PAPER SIZE	DATE	DRAWN BY
1:50 @ A1	JULY '23	
JOB NO	DRAWING NO	REVISION
1386	2	.

HEATON DESIGN LTD
ARCHITECTURAL DESIGN
153
WOODSMOOR LANE
WOODSMOOR
STOCKPORT
CHESHIRE
SK3 8TH
PHONE + FAX
0161 - 456 7766
MOBILE
07973 - 208126
EMAIL
info@heatondesign.com