
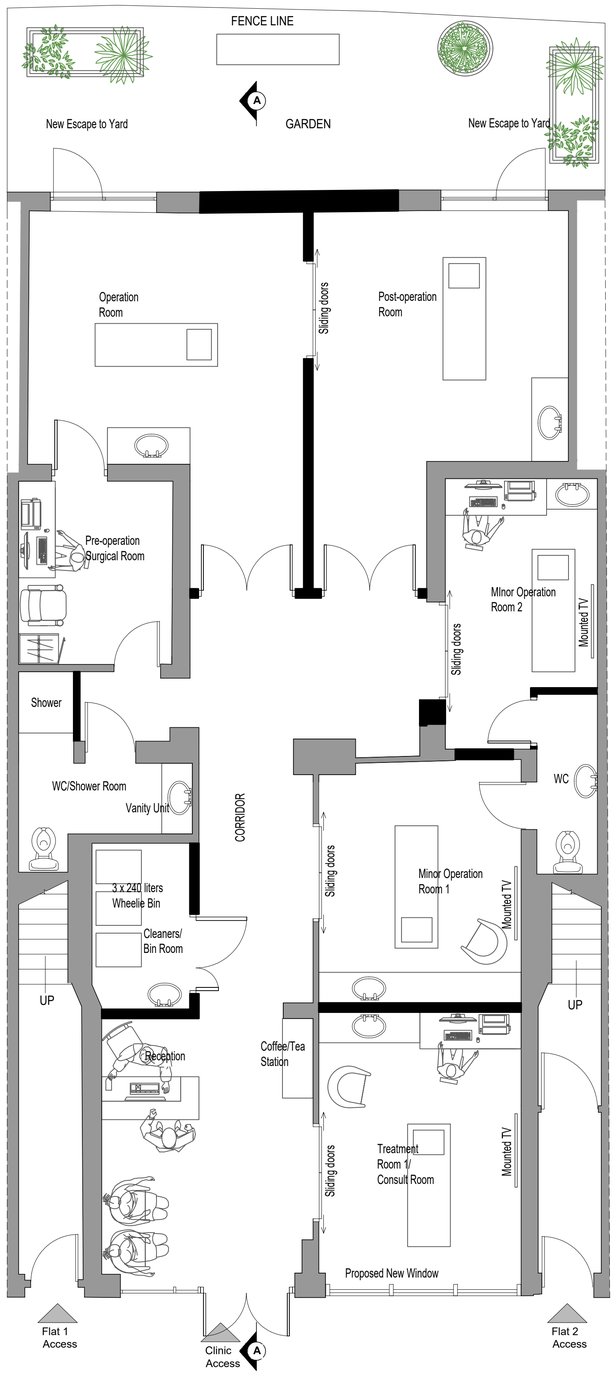


PROPOSED GROUND FLOOR PLAN - Scale 1:50@A1

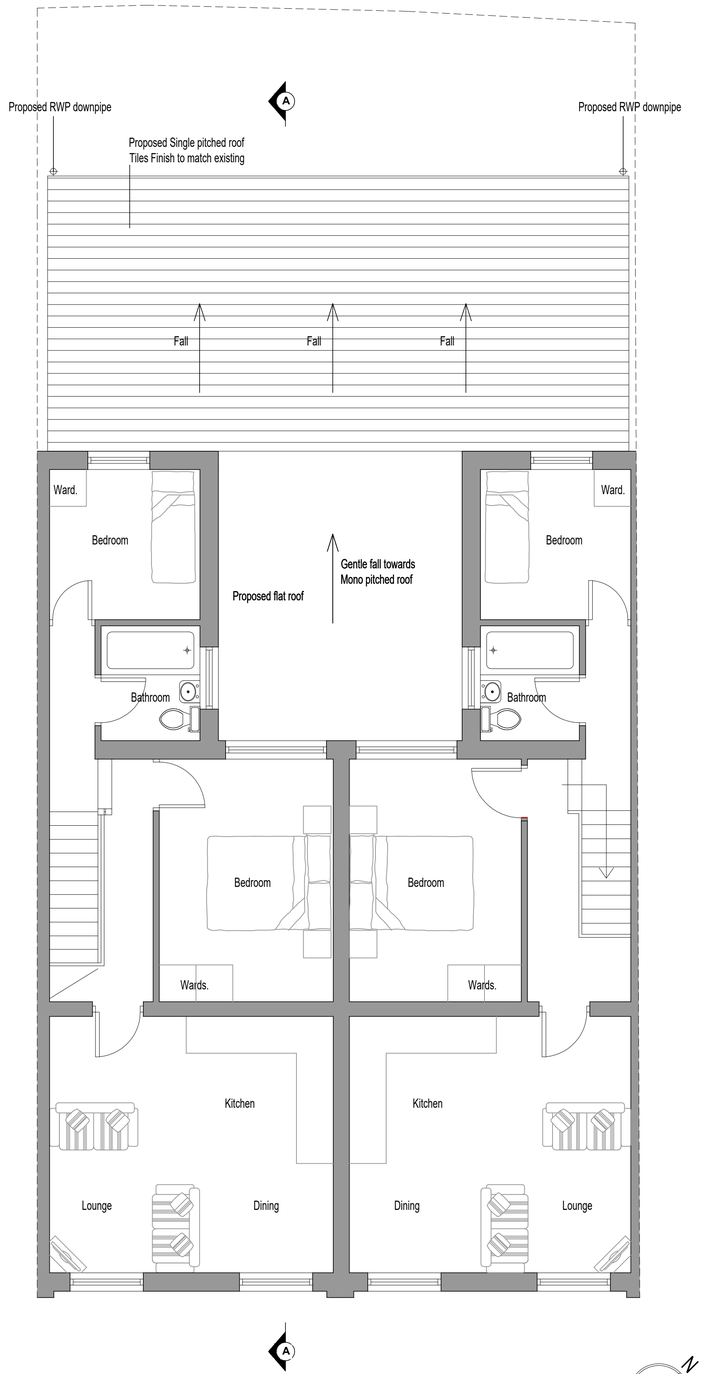

PROPOSED FIRST FLOOR PLAN - Scale 1:50 @A1

DRAWING KEY

- Existing Wall
- Proposed Wall

SCALE : 0 1 2 3 4 5

0.M 5.M

Revision	Description	Date
04	Revised after LPA Comments	22.09.23
03	Revised after Client's comments.	20.03.23
02	Revised after Client's comments.	16.01.23
01	For Information	17.10.22

NB DA Architects

www.nbda-architects.co.uk Tel 01625 575550

Client MR SYED HAROON ALI SHAH

Project PROPOSED ALTERATIONS TO 6-8 BROADWAY, NEW MOSTON

Drawing PROPOSED GA GROUND FLOOR AND FIRST FLOOR PLANS

Drawing No. 2148-MB-10 Revision 04

Scale 1:50@A1 Date 15.11.22 Drawn AT

A1 Drawing

This drawing is copyright of N.B.D.A. Ltd. and should not be reproduced without permission. Dimensions should not be scaled off this drawing. All dimensions should be checked on site.