

All Dimensions should be checked on site.
Do not scale this drawing for fabrication.
Any drawing errors should be brought to the attention of the architect.
COPYRIGHT DaC Design

REVISIONS:


REV:	DETAILS OF REVISION	DATE

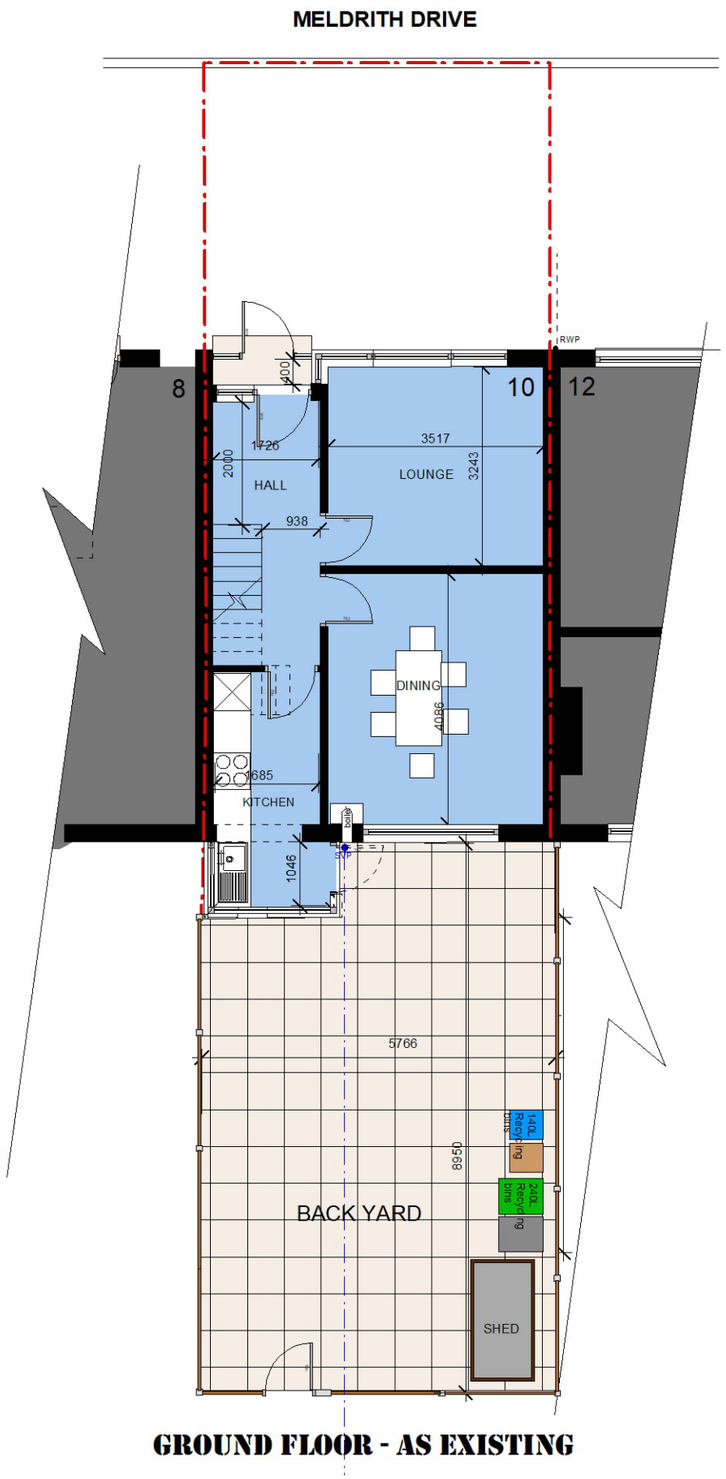


GROUND FLOOR - AS EXISTING

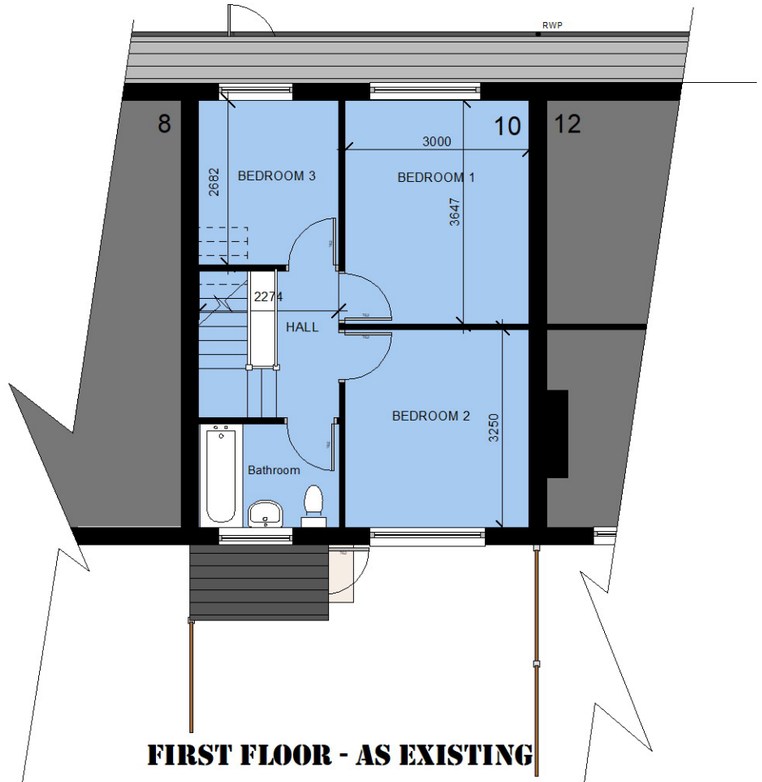

FIRST FLOOR - AS EXISTING

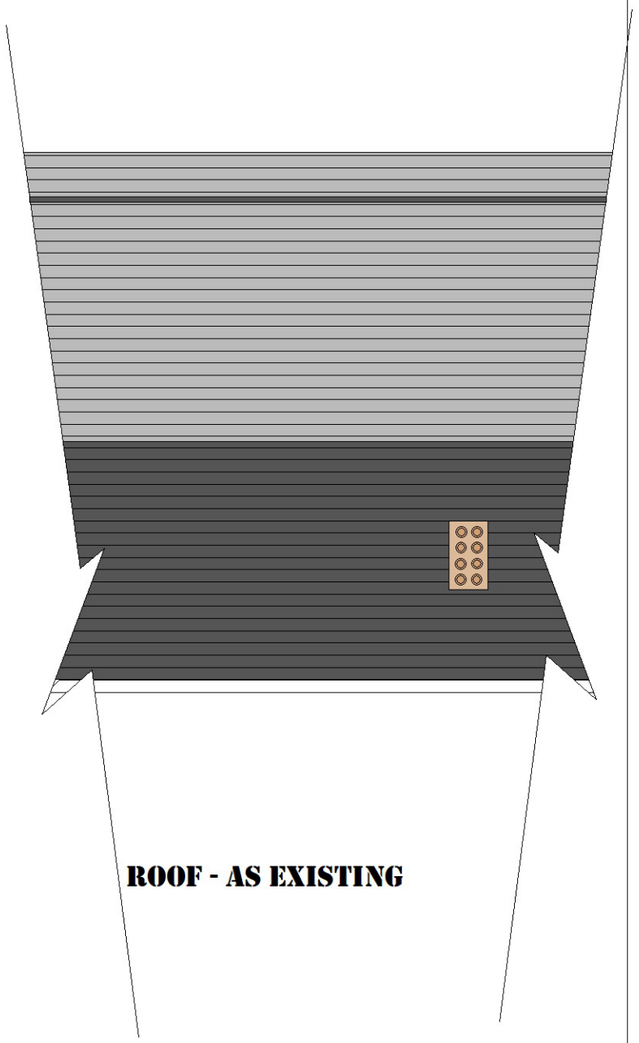

ROOF - AS EXISTING

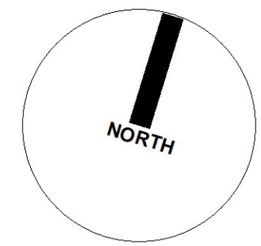

SCALE
0m 2m 4m 5m

P02	DRAWING: FLOOR PLANS - AS EXISTING	CLIENT: Mr S Islam	D@C DESIGN ARCHITECTURE & PLANNING
	JOB TITLE: REMODEL & EXTENSION _ 10 Meldreth Drive, Longsight, Manchester, M12 4NB	SCALE: 1:100 @ A3	0776 452 3545 0161 425 3934
		DATE: July 2023	