

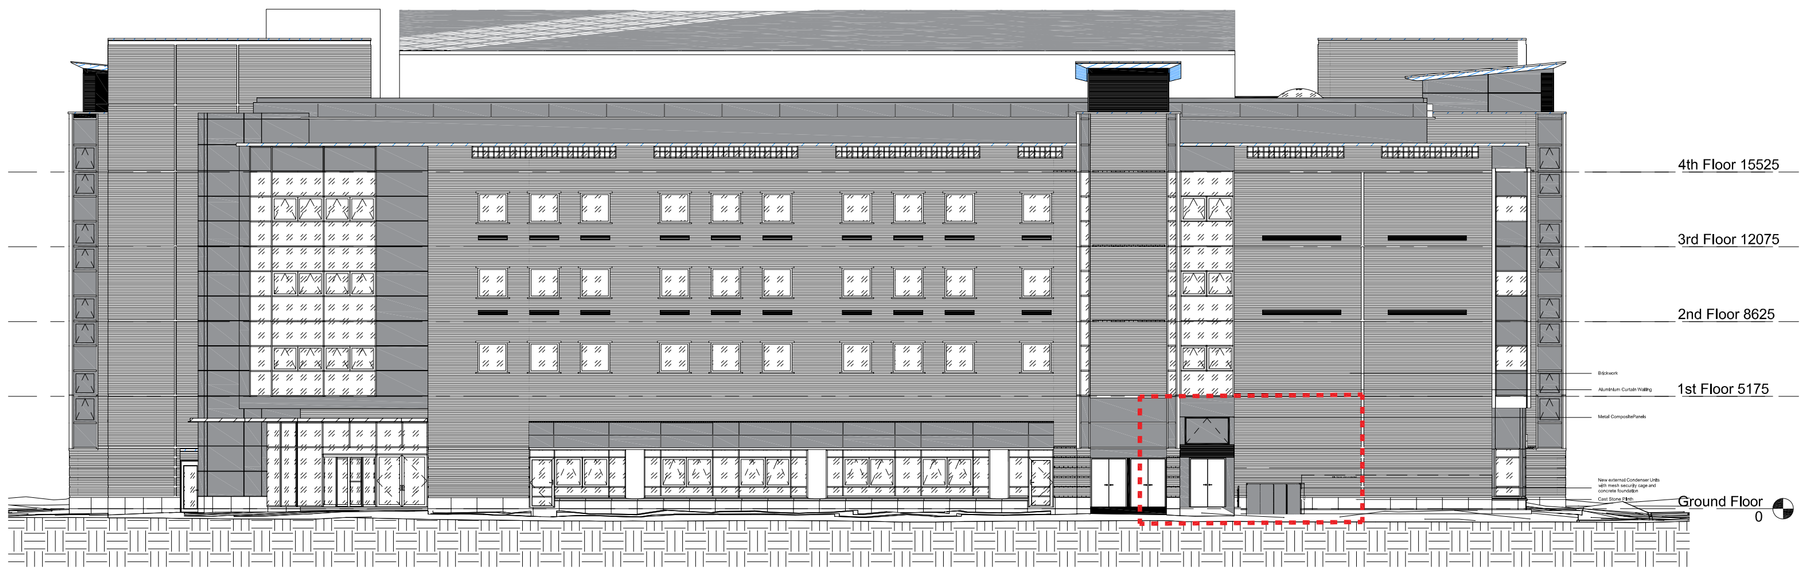


1 West Elevation
1 : 200 @A1

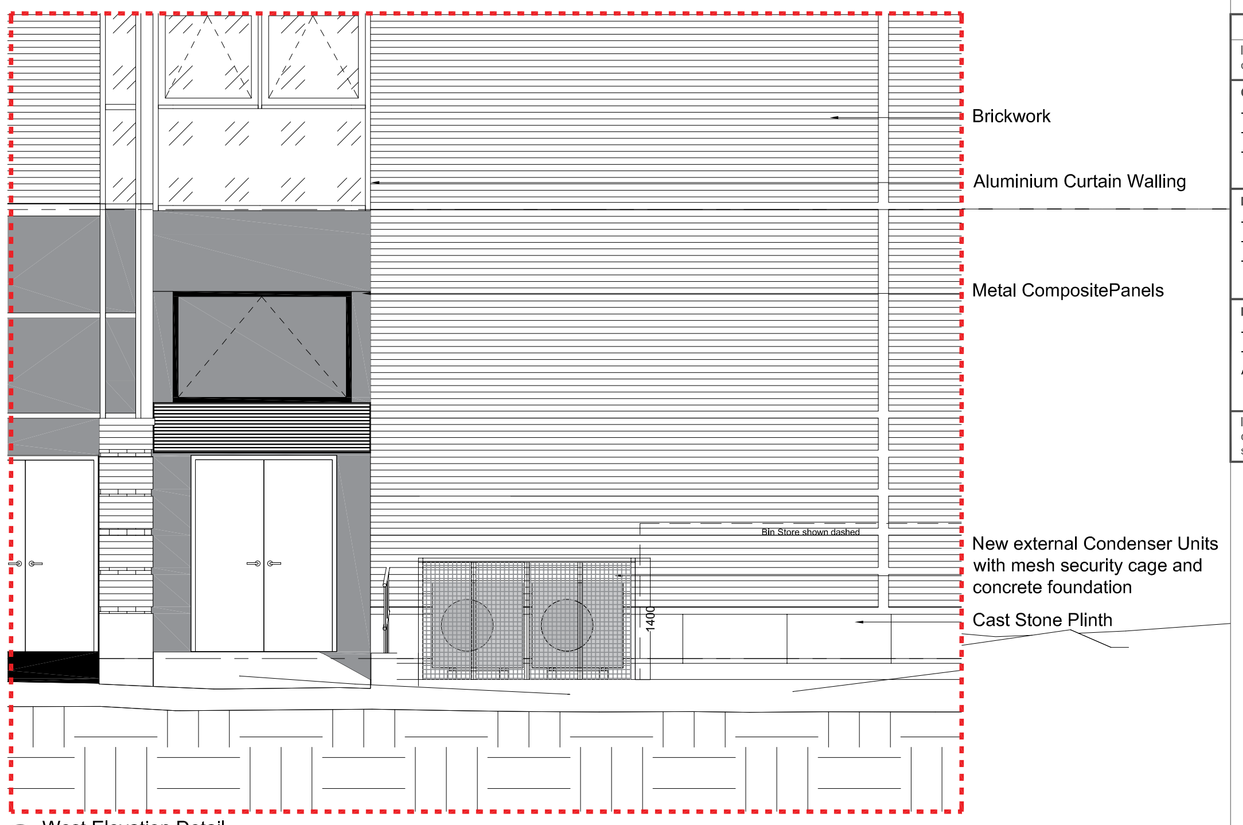


3 West Elevation Detail
1 : 50 @A1

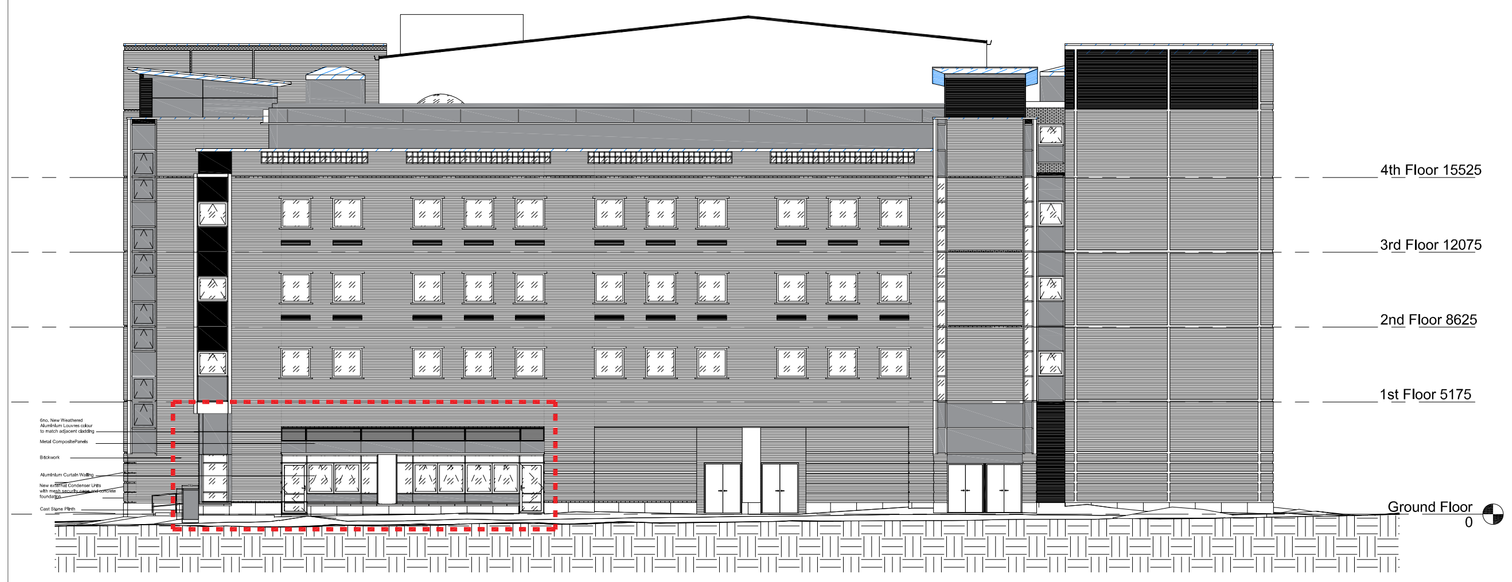

2 South Elevation
1 : 200 @A1



4 South Elevation Detail
1 : 50 @A1

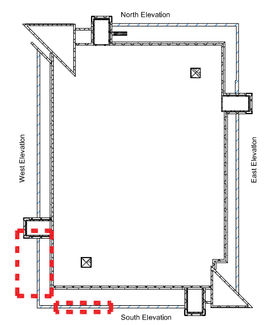

3 Key Plan
1 : 1000 @A1

0 50
PAPER SCALE CHECK (mm)

CDM RESIDUAL RISK INFORMATION (HASBox)

In addition to the hazards / risks normally associated with the types of work detailed on this drawing, note the following:-

CONSTRUCTION
-
-
-

MAINTENANCE / CLEANING
-
-
-

DEMOLITION / DECOMISSIONING
-
-
A

It is assumed that all works will be carried out by a competent contractor working, where appropriate, to and approved method statement.

Revision	Drwn	Chk'd	Date
D - PLANNING UPDATE	KMD	CG	JUL 23
C - STAGE 4 ISSUE UPDATE OF REFERENCES	KMD	SL	MAR 23
B - STAGE 4 ISSUE	KMD	SL	MAR 23
REV A - UPDATED CONDENSOR LOCATION AND CAGE NOTED	KMD	SL	07.03.23

Project Status
PLANNING

This information, whether drawn or as a data file, is copyright and issued strictly for use on the project for which it is provided

Project/Cllient
MMU
GEOFFREY MANTON
GROUND FLOOR
REFURBISHMENT
-

Drawing Title
PROPOSED ELEVATIONS
WEST AND SOUTH
ALTERATIONS

Drawn	Date	Checked	Scale
kmd	Feb 23	SL	1:200/50 @ A1

Manchester:
5th Floor
31 Dale Street
Manchester M1 1EY
+44 (0)161 831 7300

Southampton:
Manor Park
Minstead
Southampton SO43 7FY
+44 (0)23 8081 7900

www.fairhursts.com

fairhursts design group

Job No.	Drawing No.	Revision
7752	13-101	D