
PLAN DERIVED FROM ORDNANCE SURVEY DIGITAL PLOT

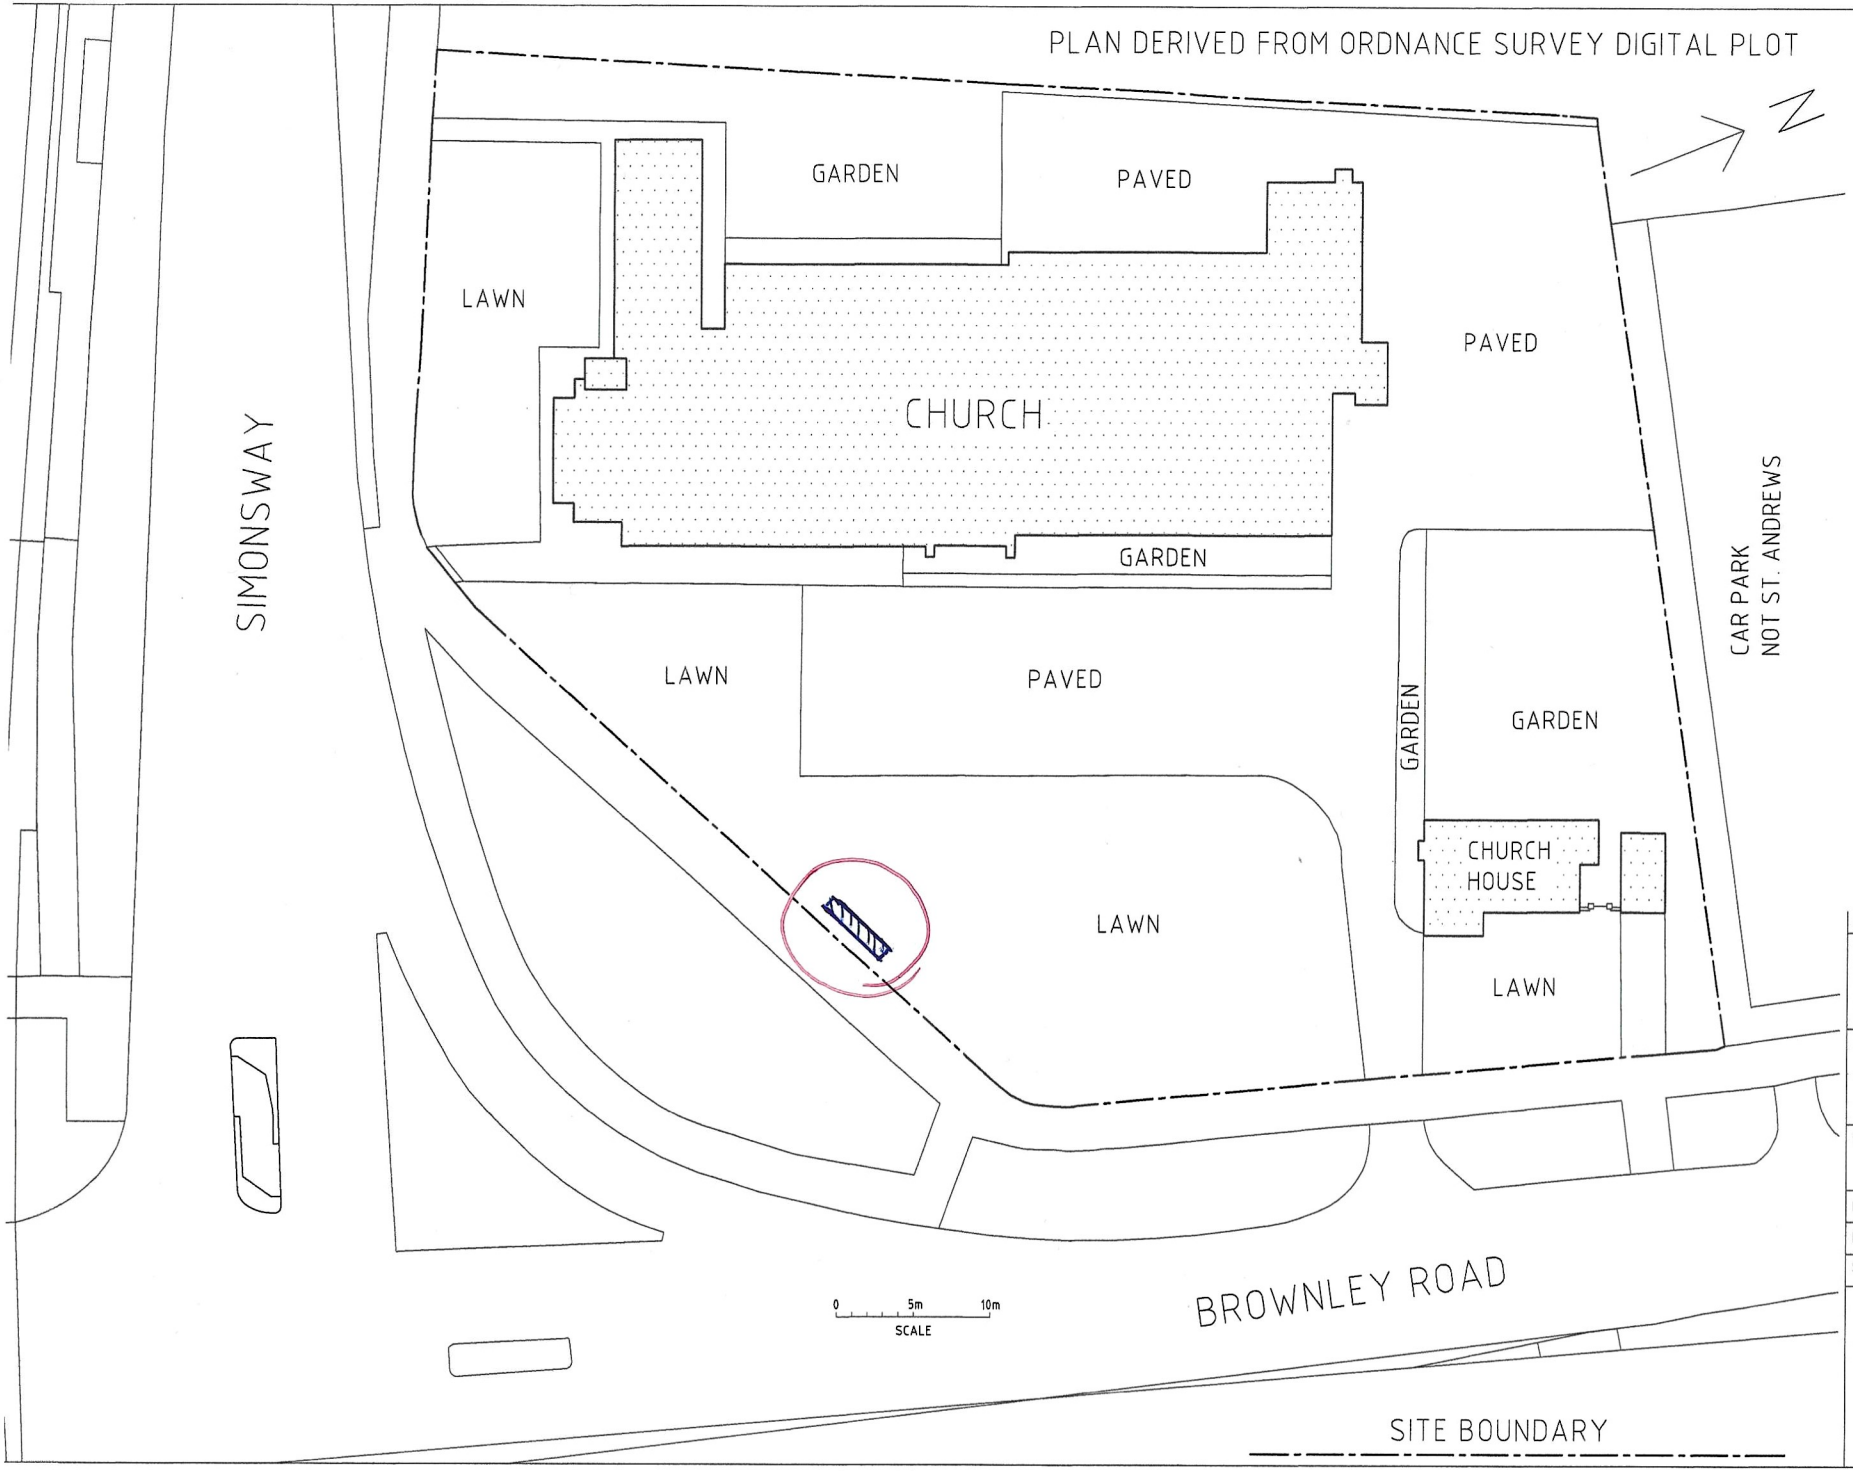

rev	date		by	chkd

Project
ST ANDREWS METHODIST CHURCH, BROWNLEY ROAD, M22

Title
SITE PLAN AS EXISTING

Contract No.	Drg No.	Rev.
19019	01	
Drawn PNH	Chkd	
Date. JULY 2019	App'd.	
Scales. 1:250 at A2		

Peter N Hewitt Associates Ltd
Consulting Engineers
3 Wadebridge Avenue
Manchester M23 9LS
Tel : 0161 - 905 2555. Mobile 07946 642 414
E-mail: phewitt1@btconnect.com