© 2022 RPS Group

Notes

1. This drawing has been prepared in accordance with the scope of RPS's appointment with its client and is subject to the terms and conditions of that appointment. RPS accepts no liability for any use of this document other than by its client and only for the purposes for which it was prepared and provided.
2. If received electronically it is the recipients responsibility to print to correct scale. Only written dimensions should be used.
3. This drawing should be read in conjunction with all other relevant drawings and specifications.

B1	Bollards to be bolted down. The bollards are to be painted yellow (BS 10E53). Height to be 1500mm and 168mm in diameter. Refer to drawing 020598-RPS-MB-XX-DR-A-5050 for locations
CS1	Cycle Shelter - Broxap Apollo or similar approved, 5000mm 12 cycle capacity, Galvanised & PPC with Sheffield cycle racks


For further site information please refer to drawing numbers:

- 020598-RPS-SI-XX-DR-A-5001
- 020598-RPS-SI-XX-DR-A-5002
- 020598-RPS-SI-XX-DR-A-5003
- 020598-RPS-SI-XX-DR-A-5004
- 020598-RPS-SI-XX-DR-A-5005
- 020598-RPS-SI-XX-DR-A-5006
- 020598-RPS-SI-XX-DR-A-5007
- 020598-RPS-SI-XX-DR-A-5008
- 020598-RPS-SI-XX-DR-A-5009
- 020598-RPS-SI-XX-DR-A-5011


For Landscaping information please refer to drawing:

- JSL4034_RPS_XX_EX_DR_L_9001
- JSL4034_RPS_XX_EX_DR_L_9002
- JSL4034_RPS_XX_EX_DR_L_9003
- JSL4034_RPS_XX_EX_DR_L_9004


For further information please refer to AECOM Civils package.

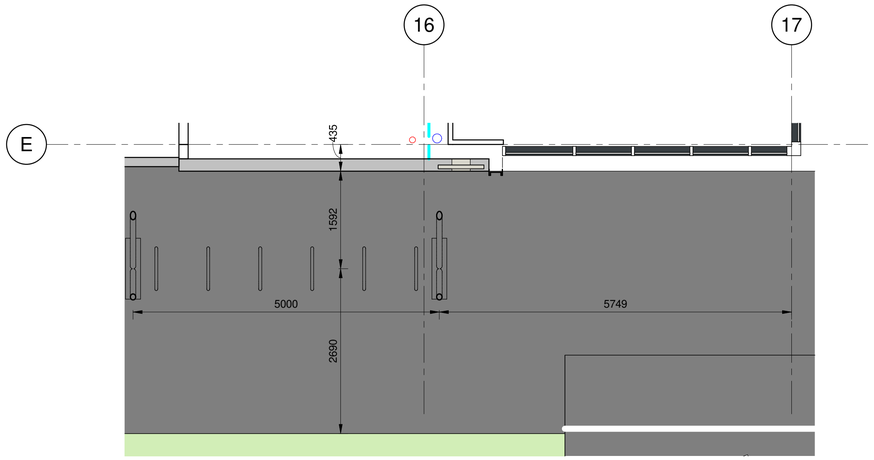


Unit 1A - Cycle Shelter Plan
1 : 50

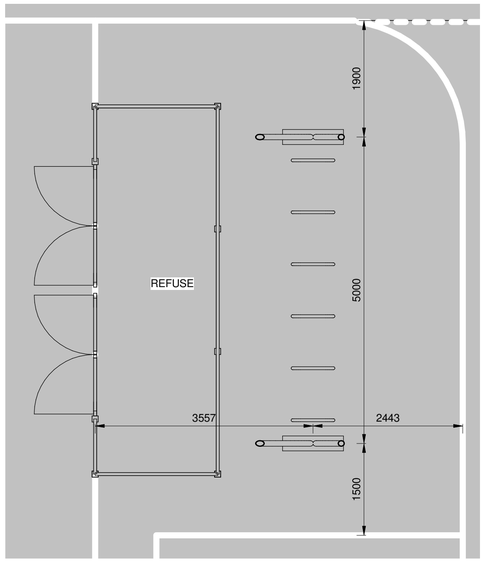


Unit 1B - Cycle Shelter
1 : 50

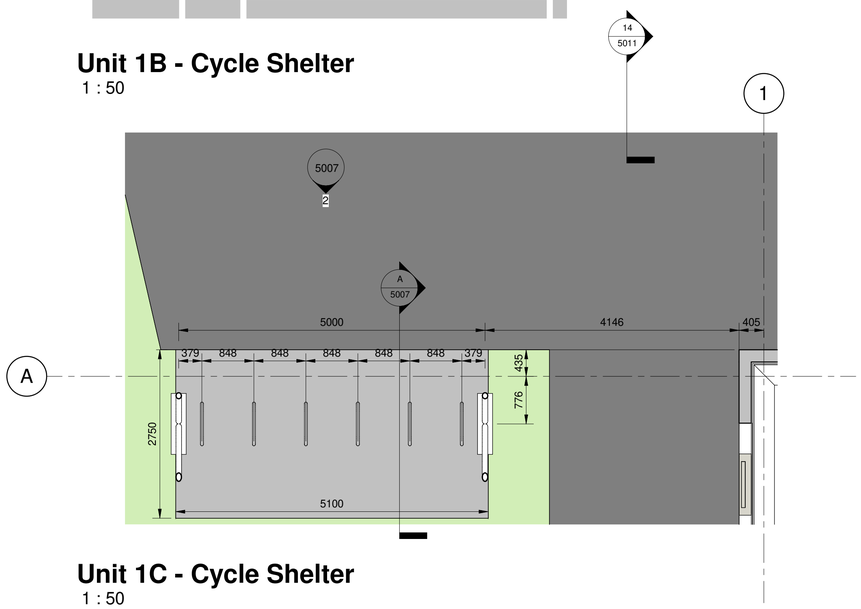

Unit 1C - Cycle Shelter
1 : 50

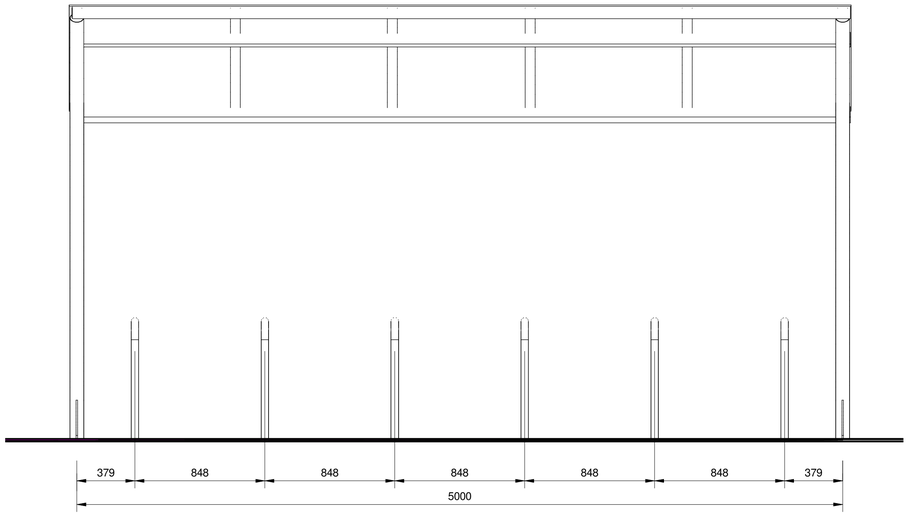

Unit 1C - Cycle Shelter
1 : 20

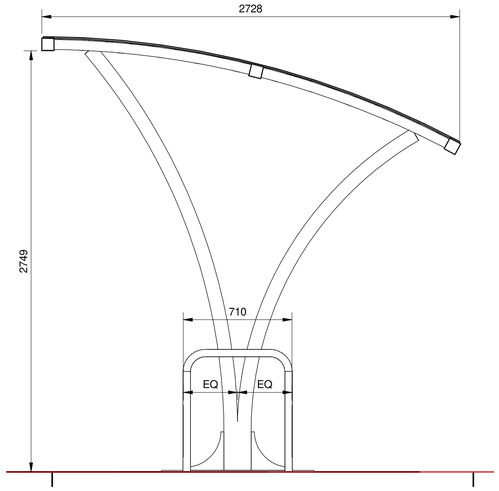

Section A
1 : 20



Site Plan
1 : 1000

100mm SCALE 1:20

1m SCALE 1:50

Rev	Description	By	Ckd	Date
P01	RIBA 4 - Issue for RIBA Stage 4	BG	SBC	08.02.23

MAKING COMPLEX EASY

Sherwood House, Sherwood Avenue,
Newark, Nottinghamshire, NG24 1QQ
T:01636 605 700 **E:**rpsnewark@rpsgroup.com

Client

COLUMBIA THREADNEEDLE INVESTMENTS

Project: MAG - Building 401, Manchester Airport

Title: Cycle Shelter Details

RPS Project Number	Scale @A1	Date Created
NK020598	As indicated	15/12/22

Task Team Manager	Information Author	Task Information Manager
JM	ET	SBC

Status: S3 (Suitable for Review and Comment)

Document Number: 020598-RPS-SI-XX-DR-A-5007 Revision: P01

Project Code - Originator - Vol/Sys - Level/Loc - Type - Role - Drawing Number

rpsgroup.com