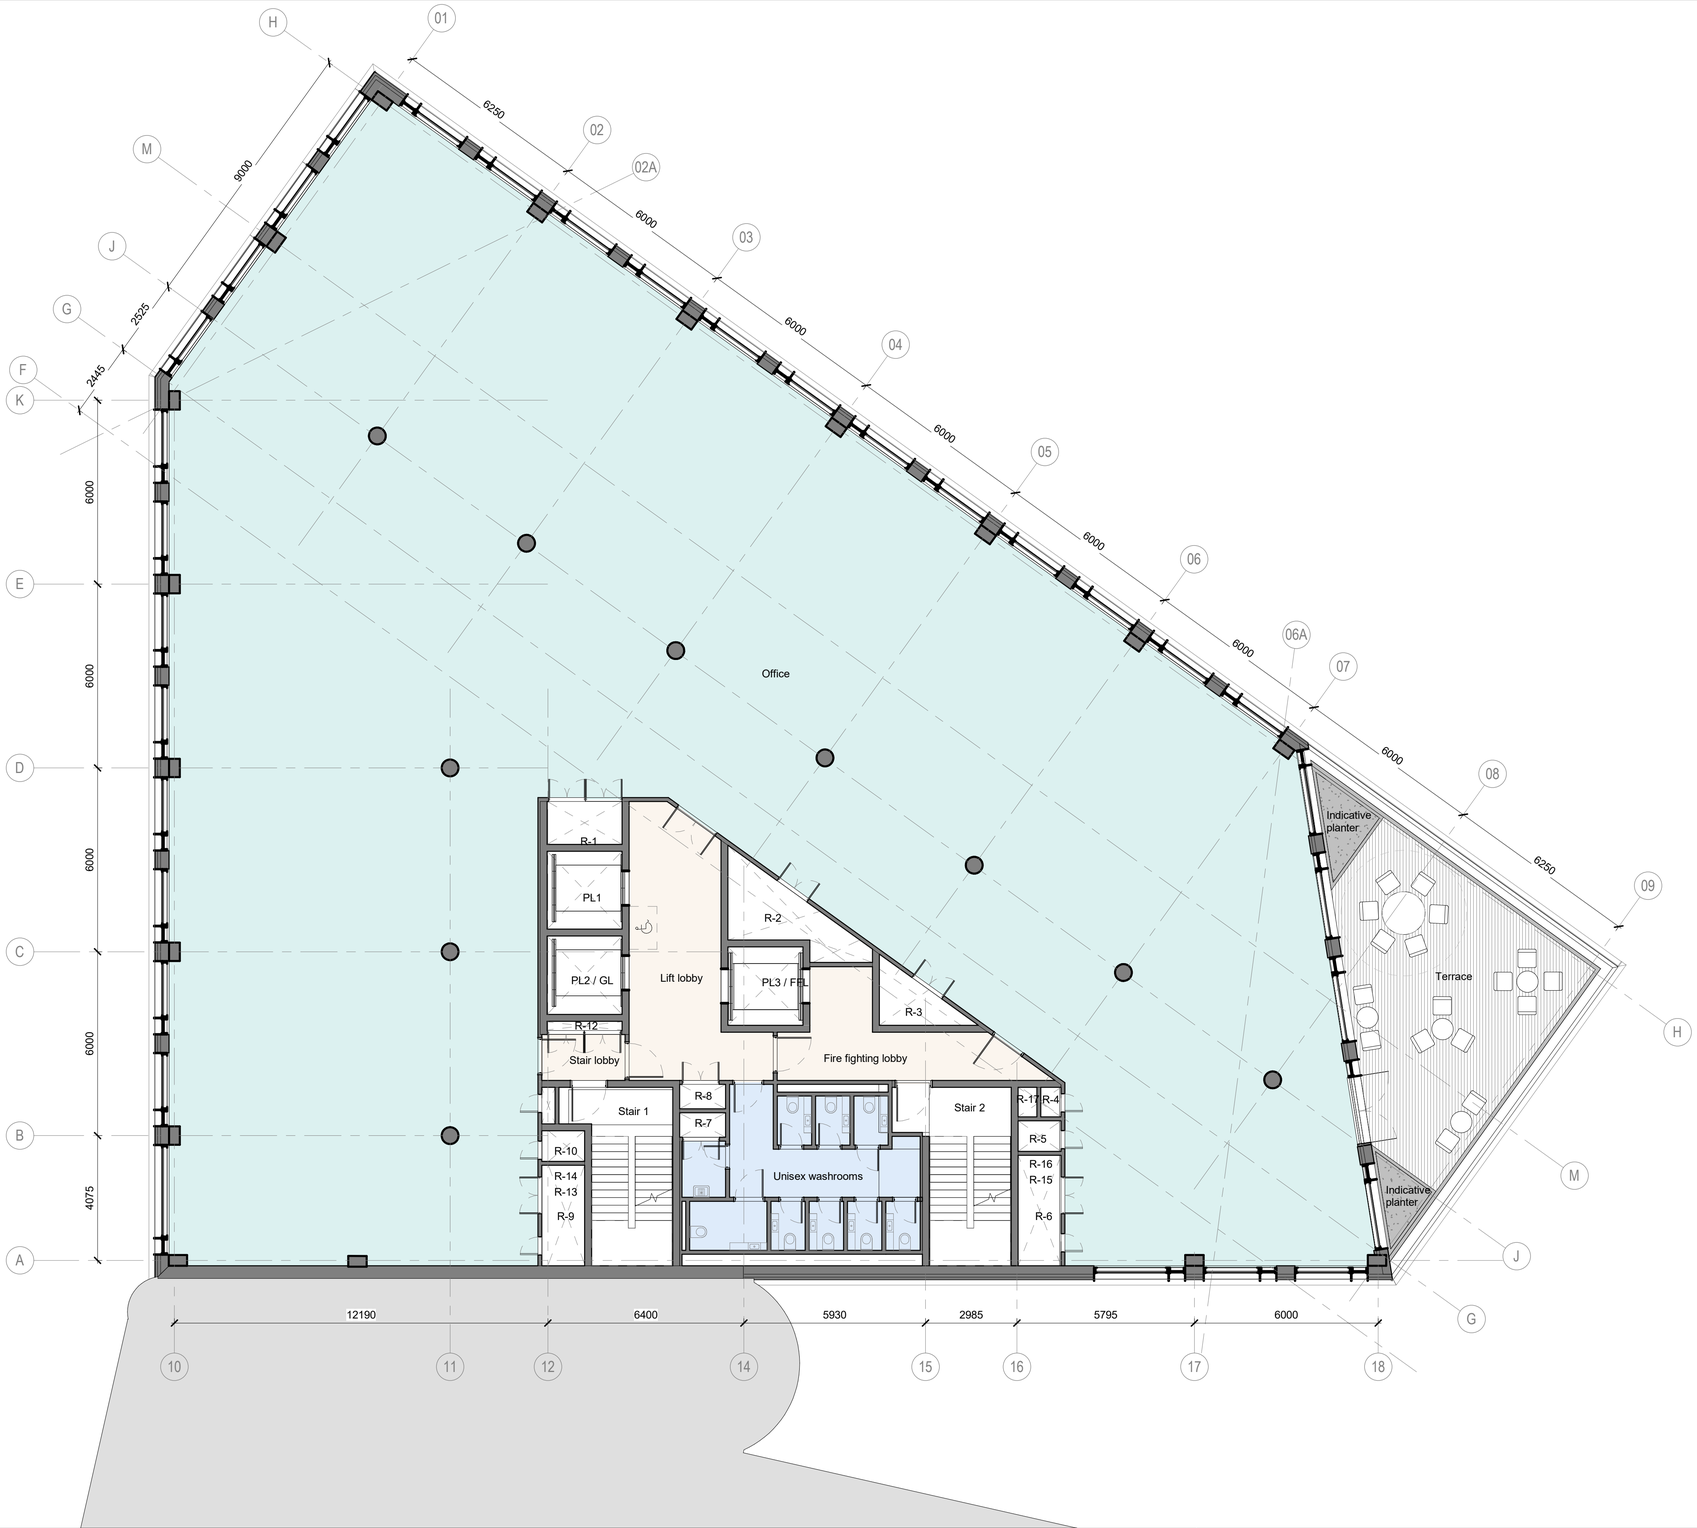

Rev	Date	Revision	By	Chk
\	190920	Issued for Planning	KC	AL
A	191216	Issued for Planning Addendum	JY	AL
B	230609	Issued for Planning	HB	AL

Notes

N

BENNETTS ASSOCIATES

31 Booth Street, Second Floor, Manchester M2 4AF
T +44 (0)161 674 0135 • www.bennettsassociates.com
E manchester@bennettsassociates.com
For Bennetts Associates' electronic information issue disclaimer -

Project
Baring Street Office 1
Mayfield Partnership

Project No. 1811

Drawing Title
Planning
Sixth floor plan
Proposed

Drawing Number
1811-BA-XX-06-DR-A-P-0106

Revision/Suitability
B

Scale @ A3
1:200

Scale @ A1
1 : 100

Revision Date
230609
YY MM DD