Automatic self-opening smoke ventilation
(AOV) to height of existing roof

Platform & loop ladder
for safe roof access

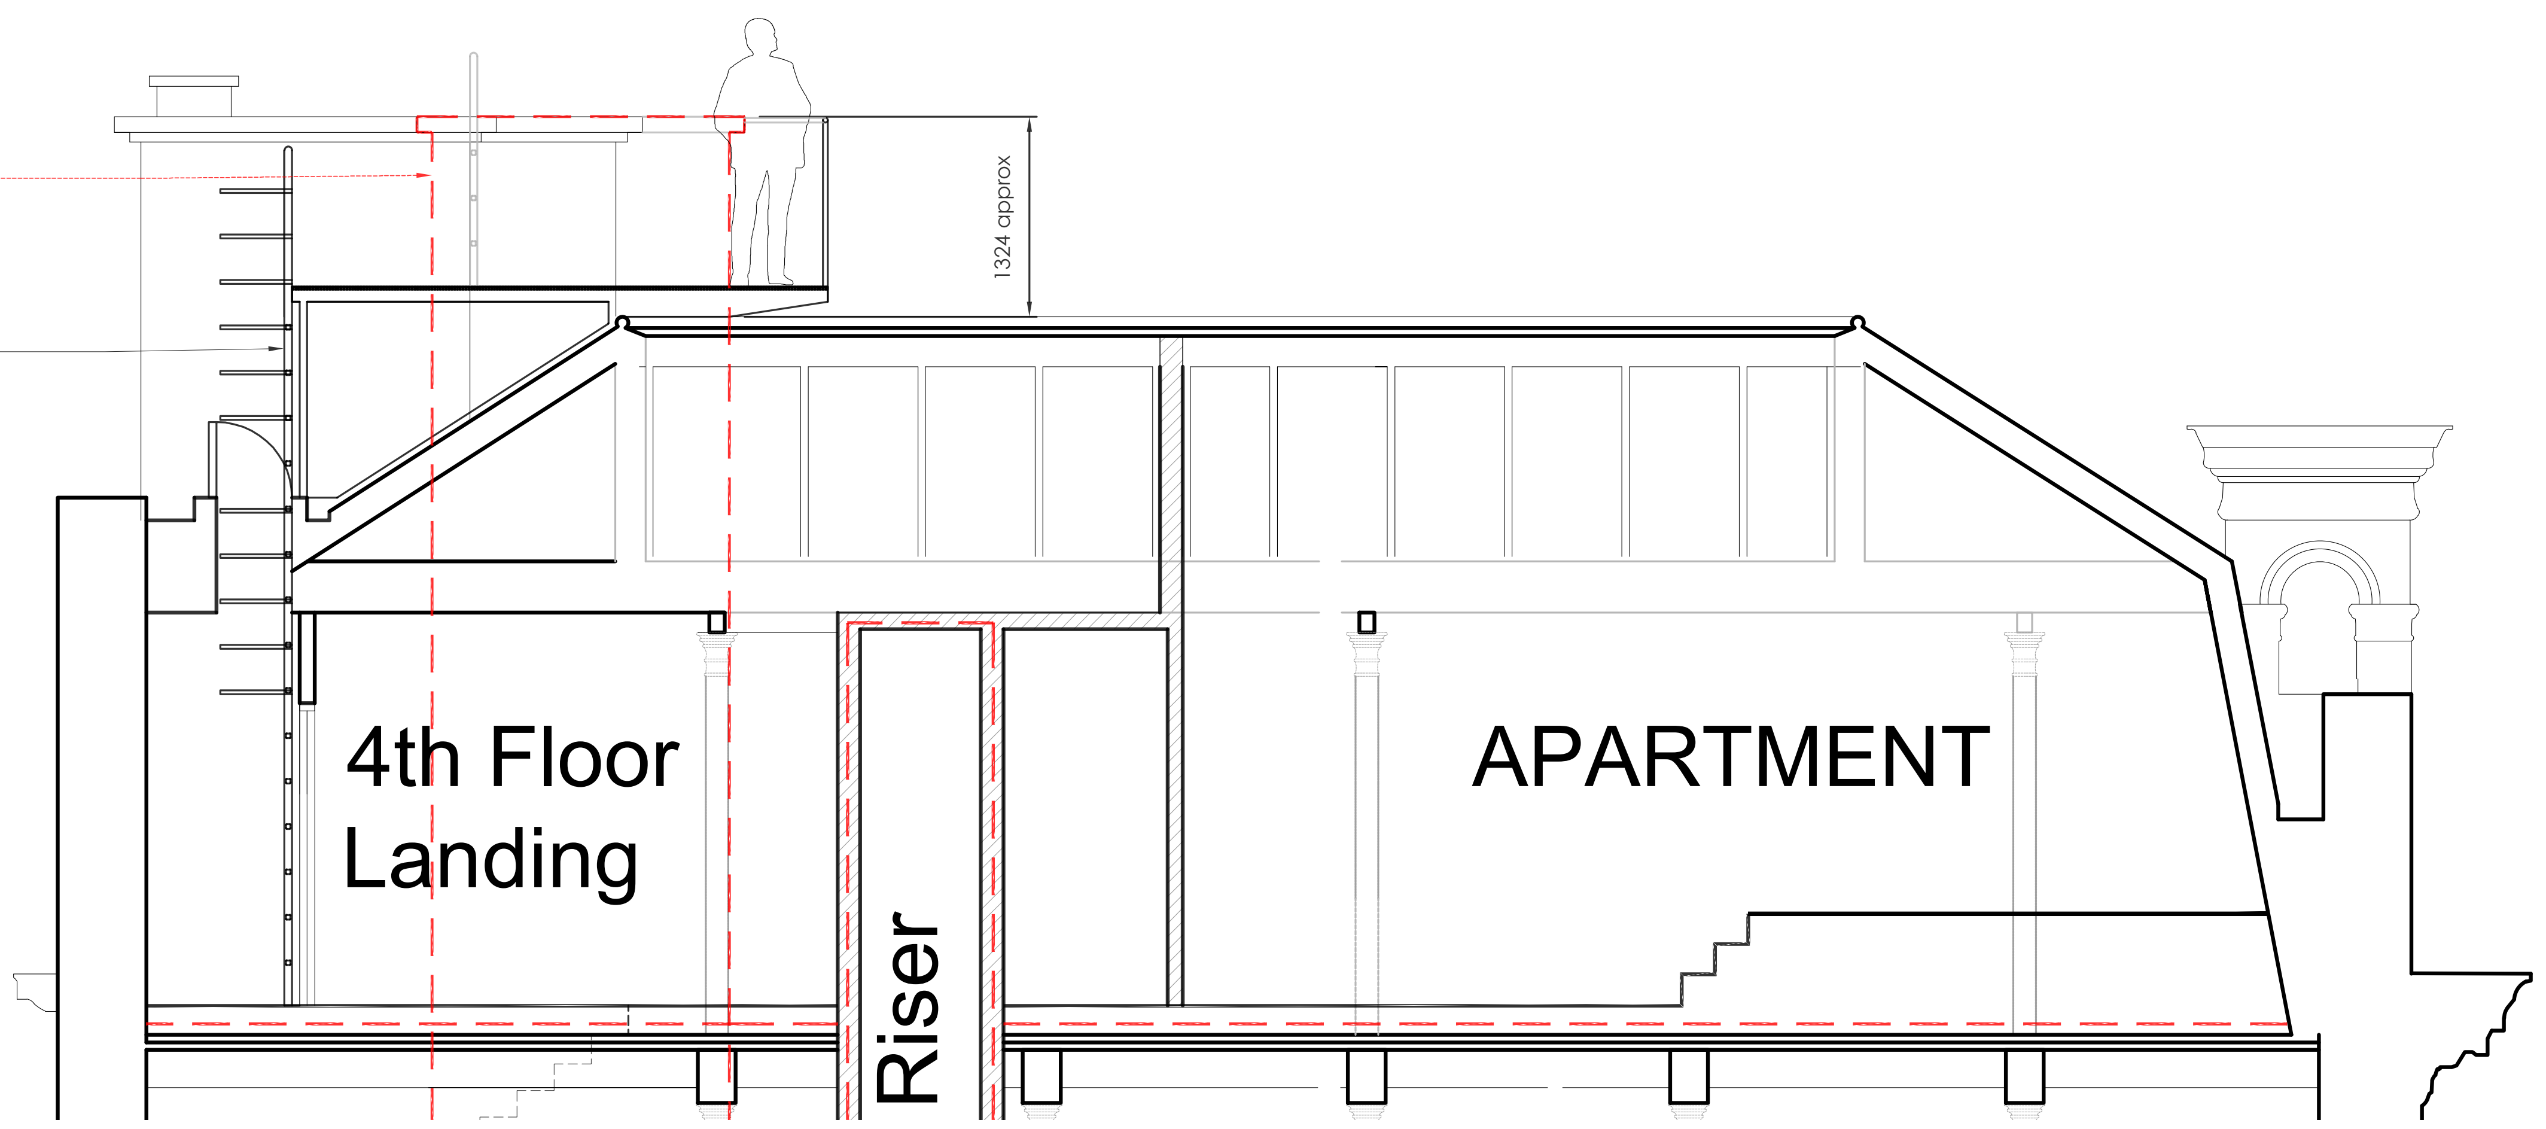

Proposed Roof Section D-D

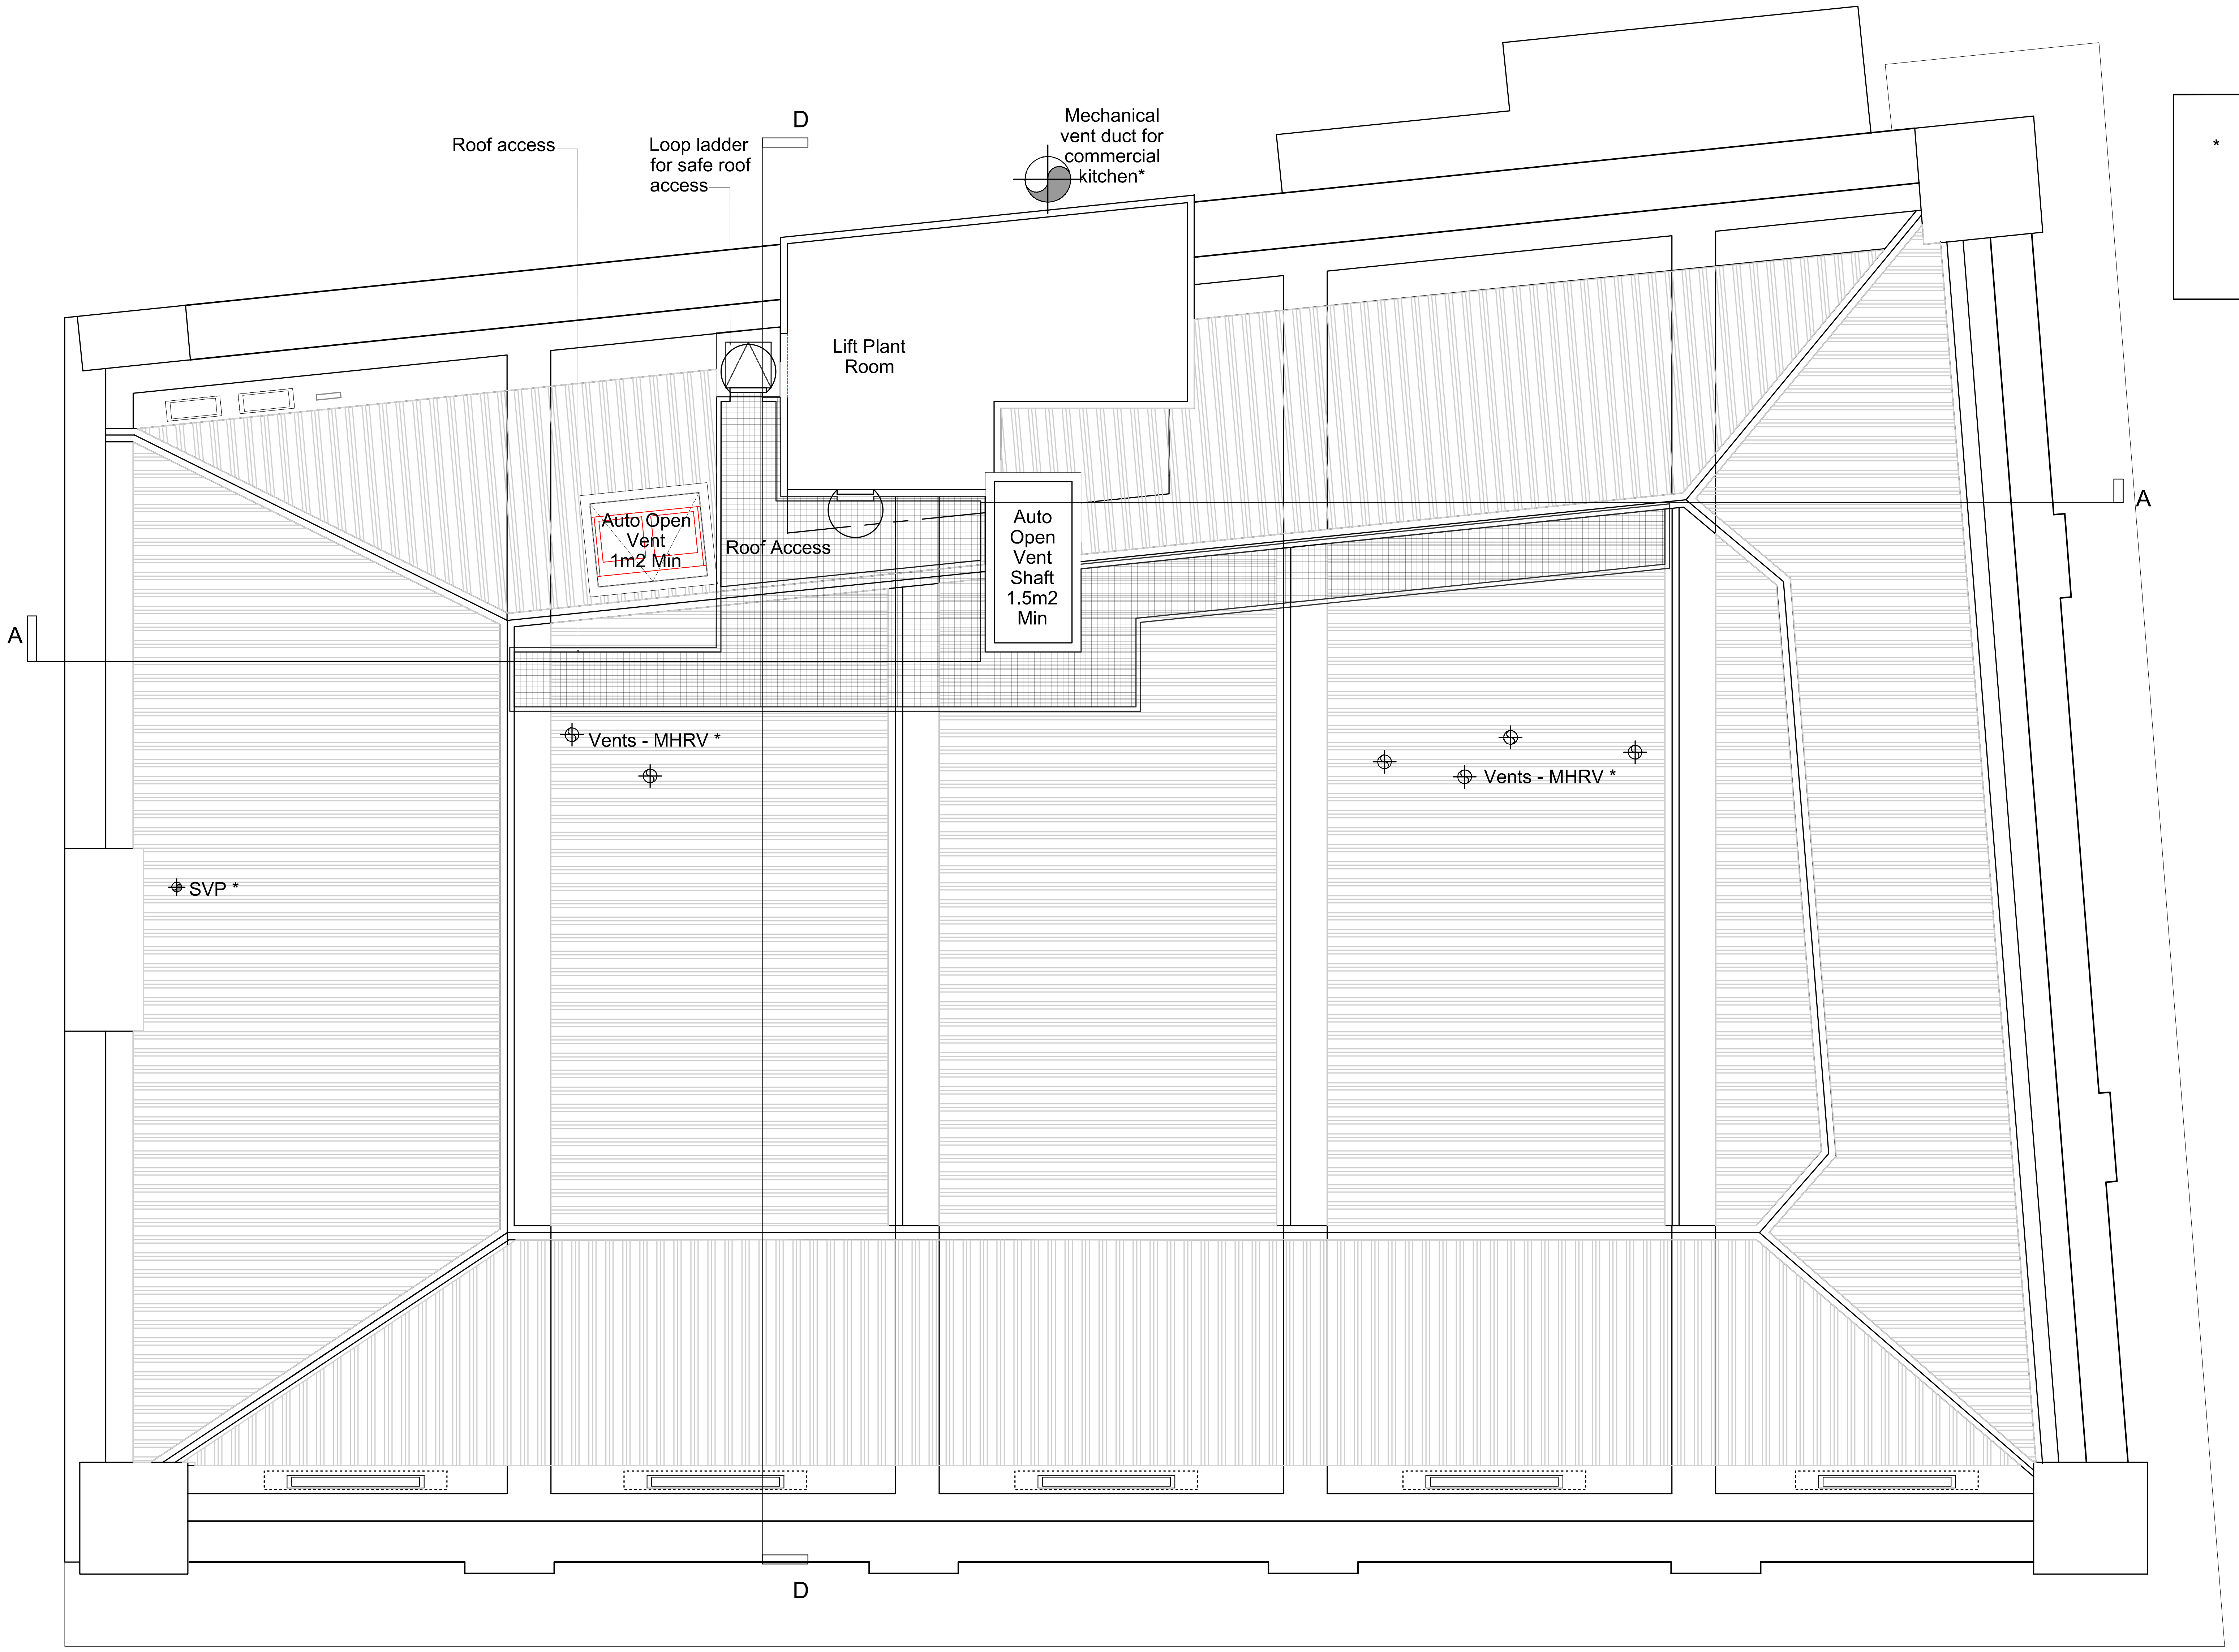

Proposed Roof Plan

* To be read with Mechanical & Engineers Drawings

All drawings and designs therein are the copyright of the space*studio and must not be copied without the expressed written permission of the Company. This drawing should not be scaled from and written dimensions must only be taken from this drawing. All dimensions must be checked on site and any discrepancies must be reported to the designers before proceeding.

revisions

A -	AOV (Automatic Opening smoke vent shaft) access indicated	19.12.2022
B -	1. Roof access revised 2. Section Added	28.04.2023
C -	Fire compartment lines added	05.05.2023

the space*studio™
architects & designers

TKA Space Studio @
SEESAW
86 Princess Street
Manchester
M1 6NG
tel: 0161 410 9320

First Floor
The Lambourne
Great Hampton Works
174 Great Hampton Row
Birmingham
B19 3JP
tel: 0121 212 9615
fax: 0121 233 4090

design@thespacestudio.com
www.thespacestudio.com

project and code
Fraser House
36 Charlotte Street,
Manchester M1 4FD
2022-1008M

drawing title
Proposed GA Roof Plan

PLANNING ISSUE

drawing number / revision
2022-1008M - 018-C

scale
1:50 @ A1

date
19.12.2022

drawn / checked
CT / KS

0 0.5 1 2
Metres