
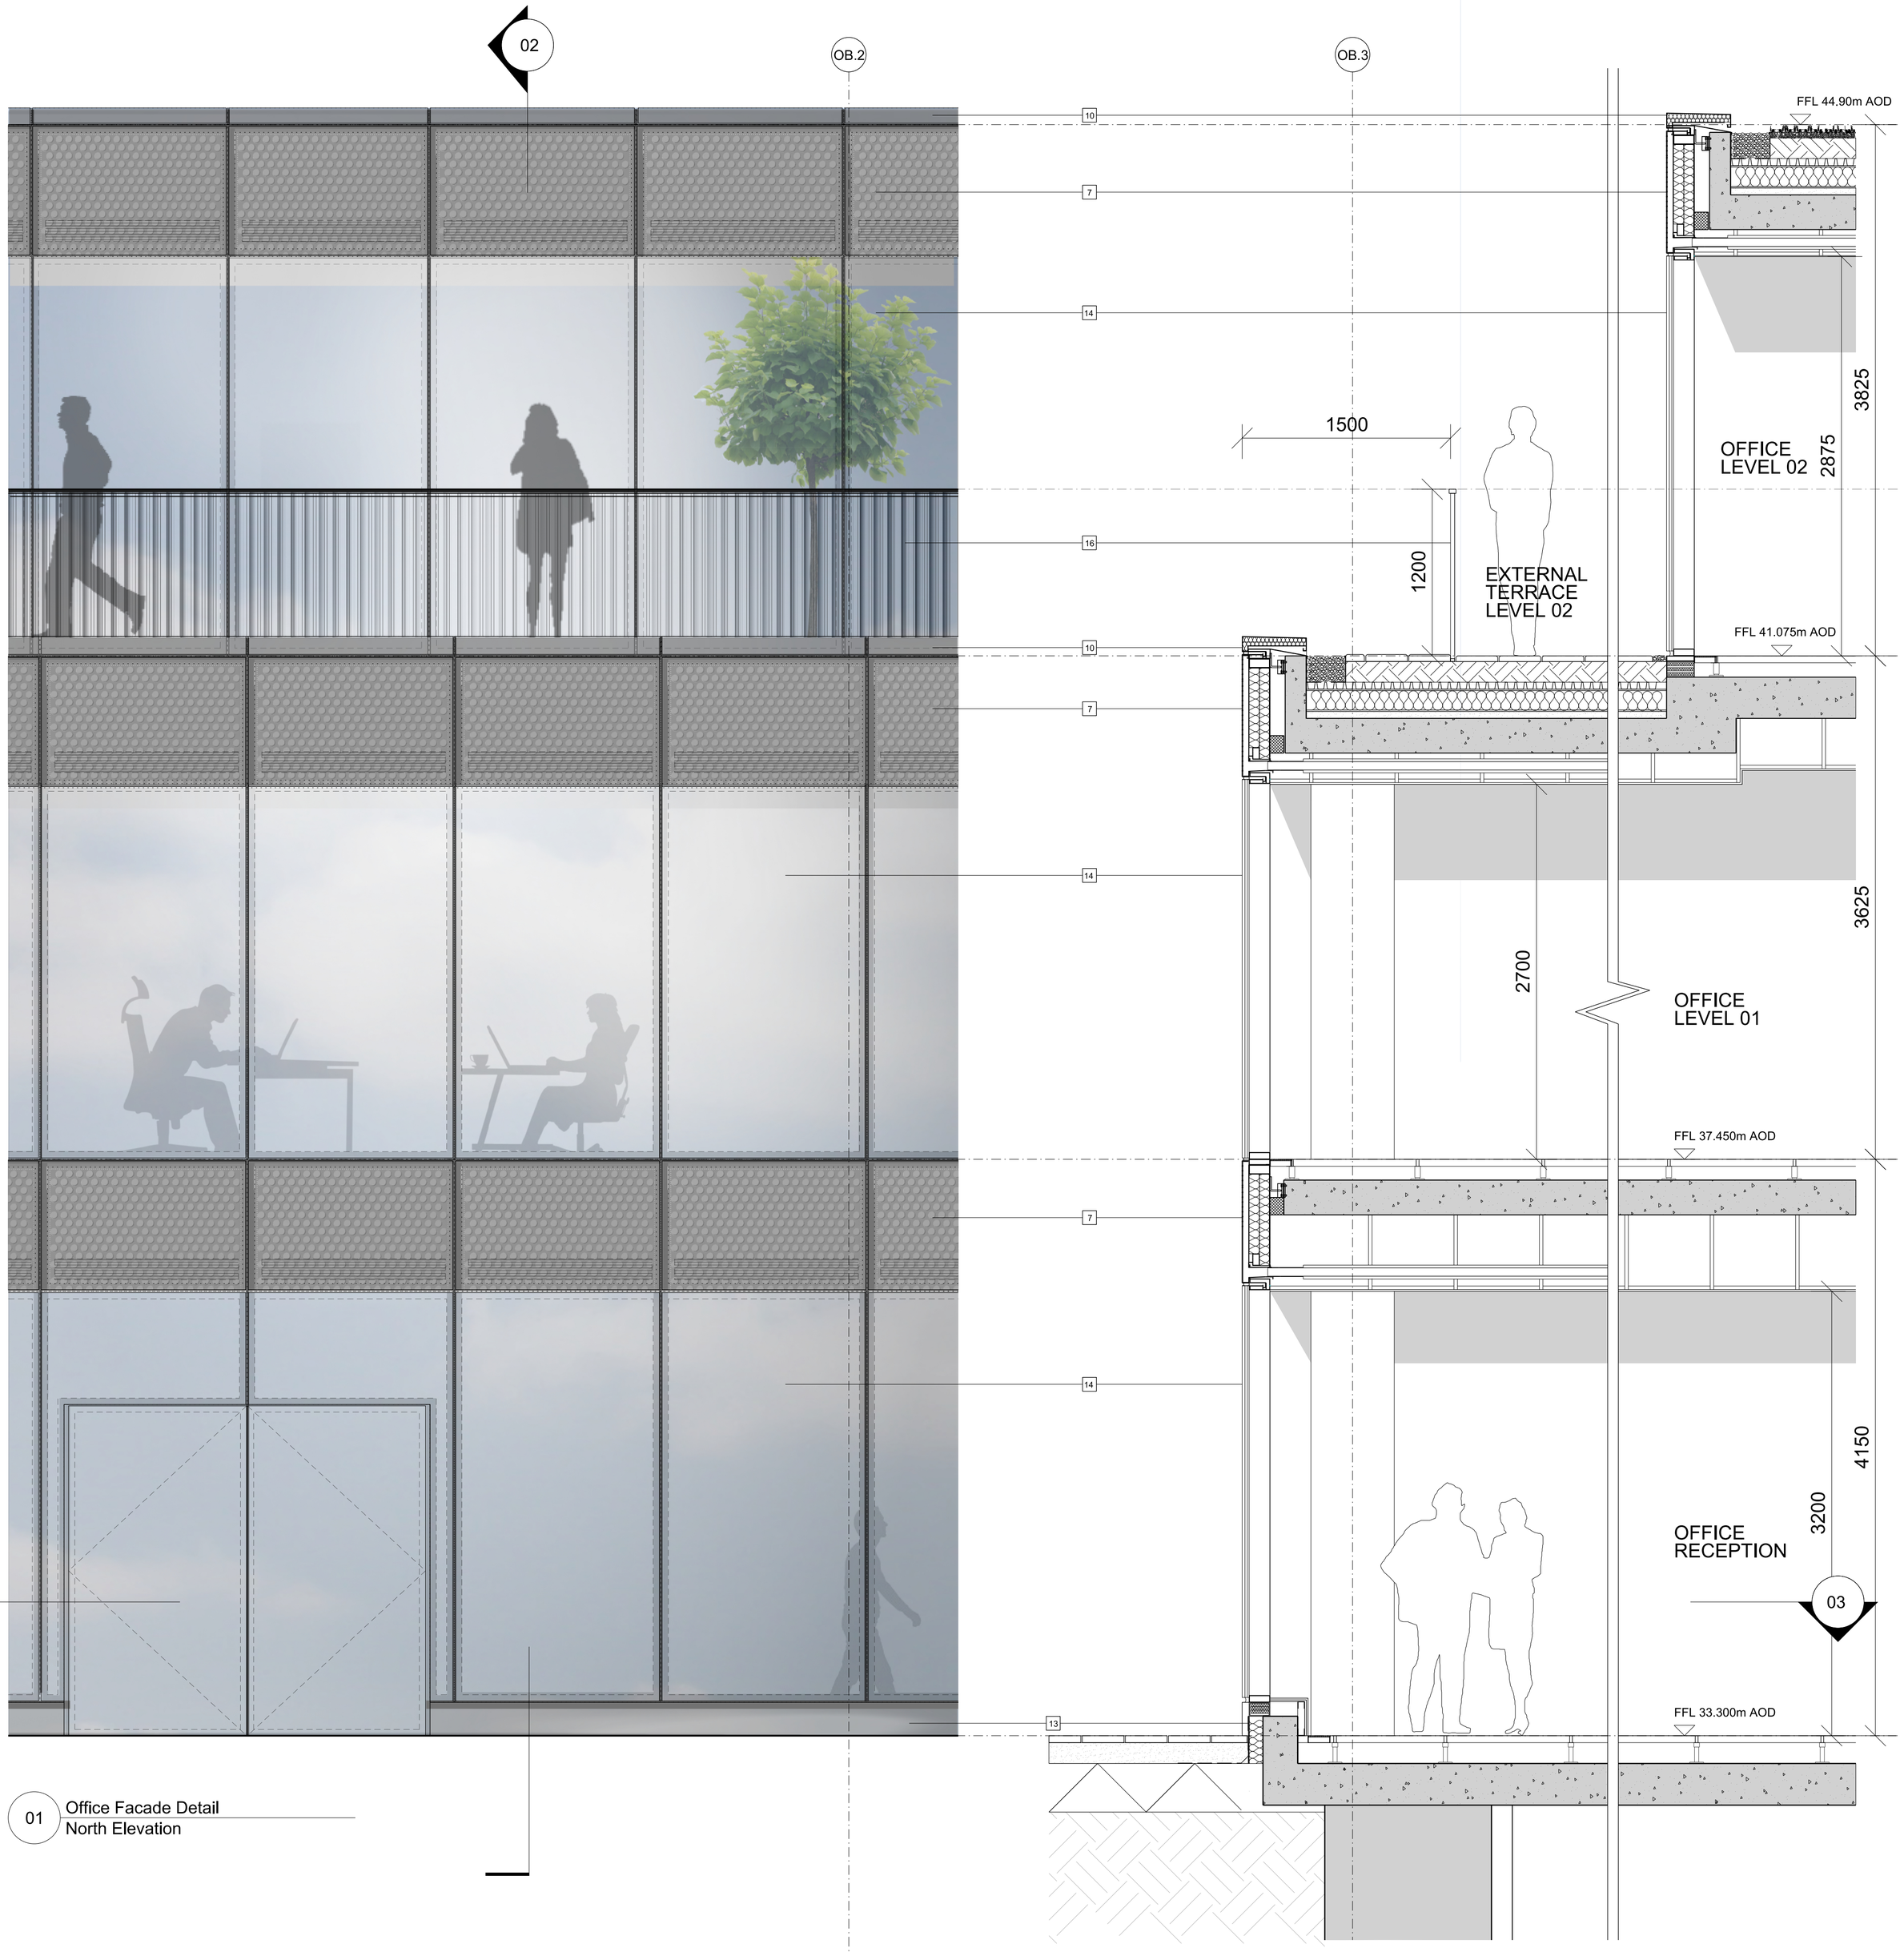


01 Office Facade Detail
North Elevation

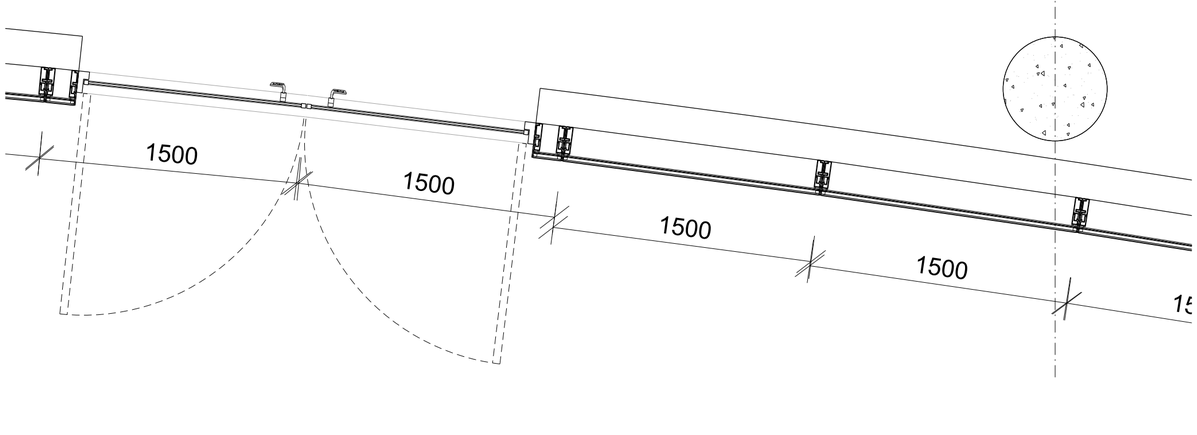

03 Office Facade Detail
Detail Plan Ground Floor

02 Office Facade Detail
Detail Section


MATERIAL KEY

1	FULL HEIGHT, CLEAR GLAZED VISION UNIT (UNITISED)
2	PURGE VENT - SILVER ANODISED ALUMINIUM PERFORATED SHEET IN PLANE OF FACADE, CONCEALING SOLID RAPID VENT DOOR BEHIND. 50% FREE AREA.
3	OPAQUE PANEL - SILVER ANODISED ALUMINIUM PERFORATED SHEET IN PLANE OF FACADE CONCEALING SOLID, INSULATED PANEL BEHIND
4	FLOOR EDGE COVER - DARK GREY, CONCEALING FLOOR SLAB BULKHEAD BEHIND
5	OPAQUE PANEL - SILVER ANODISED ALUMINIUM
6	OPAQUE SPANDREL - DARK GREY ANODISED ALUMINIUM
7	PERFORATED SPANDREL - DARK GREY ANODISED ALUMINIUM PERFORATED SHEET IN PLANE OF FACADE, CONCEALING FLOOR SLAB EDGE AND VENTILATION BEHIND
8	OPAQUE PANEL - DARK GREY ANODISED ALUMINIUM PERFORATED SHEET IN PLANE OF FACADE CONCEALING SOLID, INSULATED PANEL BEHIND
9	PERFORATED SCREEN - DARK GREY ANODISED ALUMINIUM PERFORATED SCREEN
10	ALUMINIUM FLASHING - DARK GREY
11	ALUMINIUM LOUVRE SYSTEM - DARK GREY
12	FEATURE FACING BRICKWORK - DARK GREY WITH COLOUR MATCHED MORTAR
13	BRICK OR PPC KICKER PLATE
14	FULL HEIGHT, CLEAR GLAZED VISION UNIT
15	FULL HEIGHT, GLAZED UNIT WITH DOT FRIT
16	HAND RAILING - PPC FINISH
17	IN-SITU FAIR-FACED CONCRETE FEATURE COLUMN

This drawing is copyright
Do not scale off dimensions.
All dimensions to be checked on site by contractor.
Contractor to report any dimensional discrepancies, errors or omissions prior to commencing on site.

Scale Bar
0 2m

NOTE:

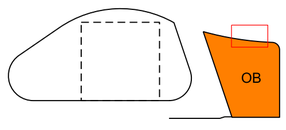

Rev	Date	Description
P 01	20-04-2023	Planning Issue

Project Title
Great Jackson Street - Plot D
Manchester

Drawing Title
OB Office Block
External Wall Detail
Typical Detail 2

Job No 10419
Scale 1:25 @ A1
Date APR 2023
Status Planning
Drawing No 10419-OB-SHP-G251-DE-XX-B5D802
Revision P 01

simpsonhaugh

MANCHESTER
Riverside, 4 Commercial St
Manchester M15 4RQ
+44 (0)161 835 2345
www.simpsonhaugh.com

LONDON
5-8 Roberts Place
London EC1R 0BB
+44 (0)20 7549 4000
mail@simpsonhaugh.com

© SimpsonHaugh 2017