
All dimensions are to be checked on site. This drawing shall not be scaled to ascertain dimensions.




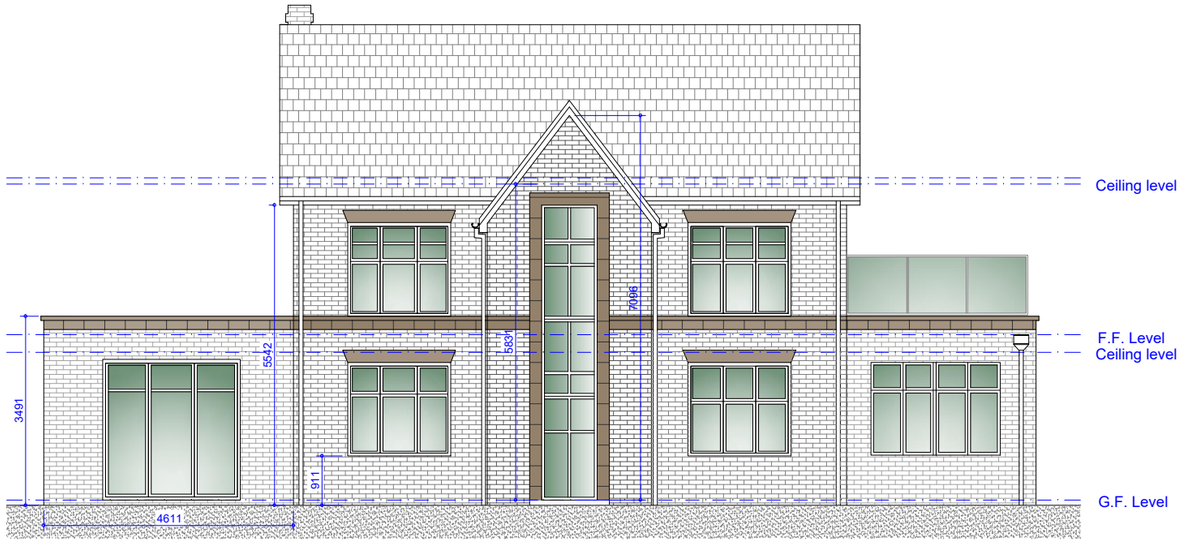


Existing Front Elevation
Scale 1:100




Existing Rear Elevation
Scale 1:100

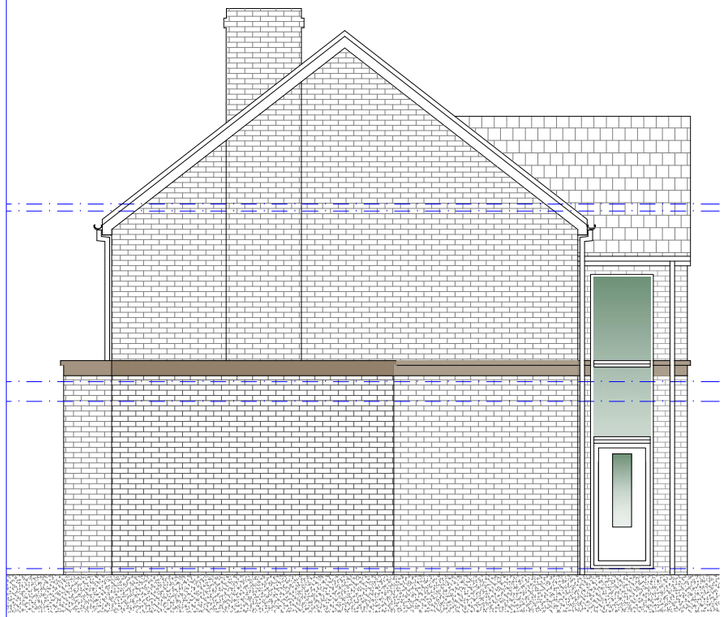

Existing L/H Side Elevation
Scale 1:100

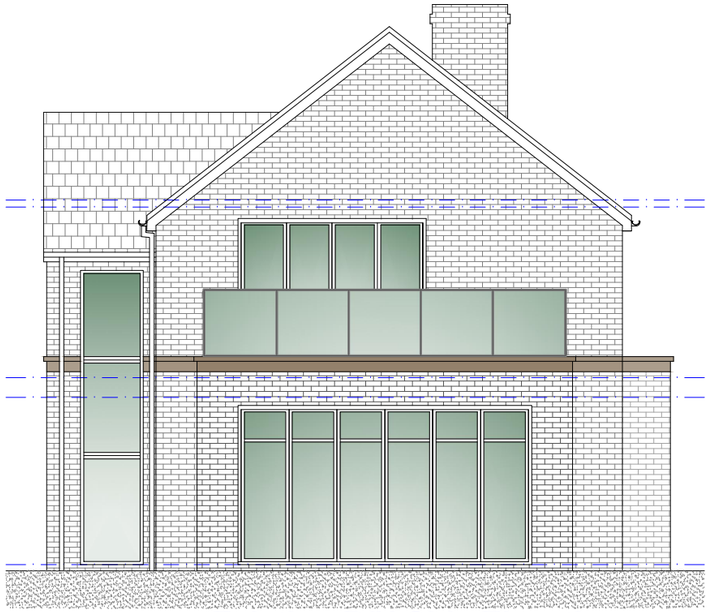

Existing R/H Side Elevation
Scale 1:100

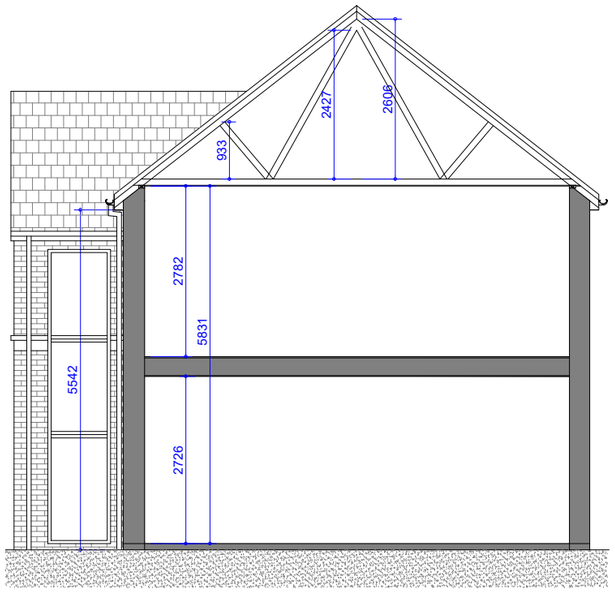

Existing Section
Scale 1:100

Rev	Date	Description

Issued For : INFORMATION PURPOSES ONLY

Client
Mr. Billy Singh

Project
72 Bloomesbury Avenue,
Didsbury. M20 2BN
Proposed loft conversion and First Floor Extensions with Garden Annex.

Scheme - Drawing Title
Existing Elevations.

02
Drawing No.
Revision

Date 08.11.22
Scale 1:100 @A3

PLANSTOBUILDIT
Plans To Build It Ltd
Tel: 0161 728 5730
Mob: 07741175755
www.planstobuildit.com