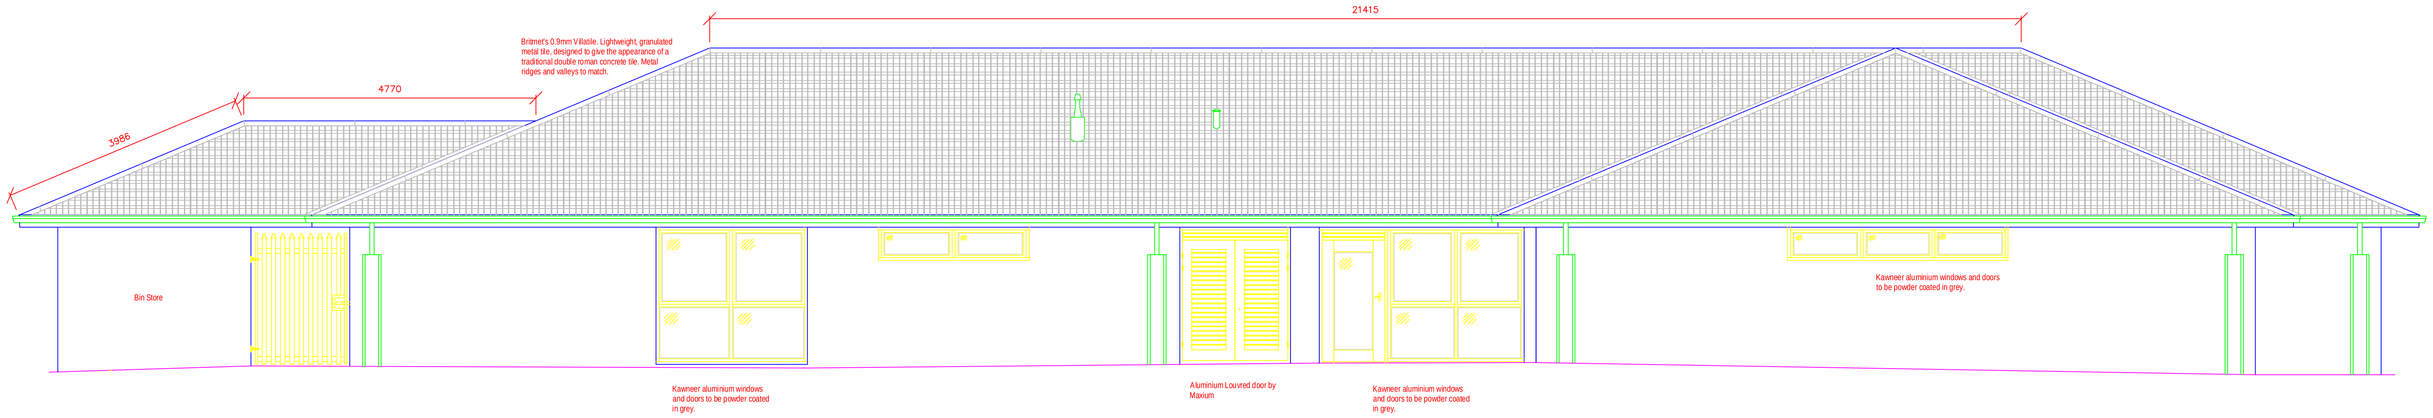

REAR ELEVATION
AS PROPOSED

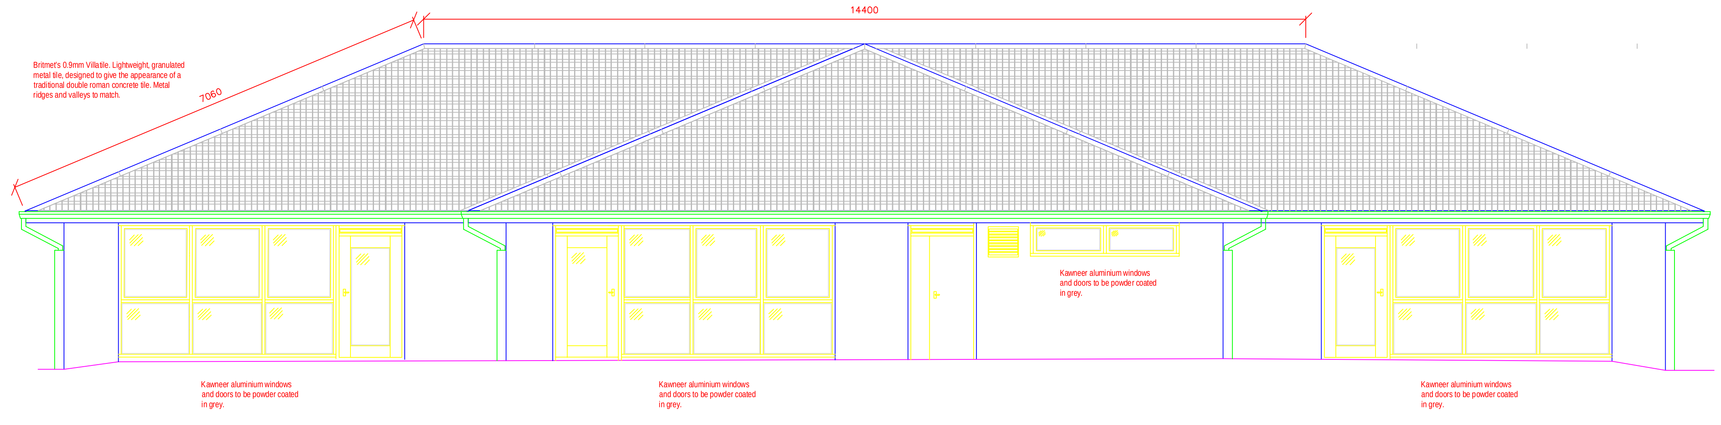

SIDE ELEVATION
AS PROPOSED

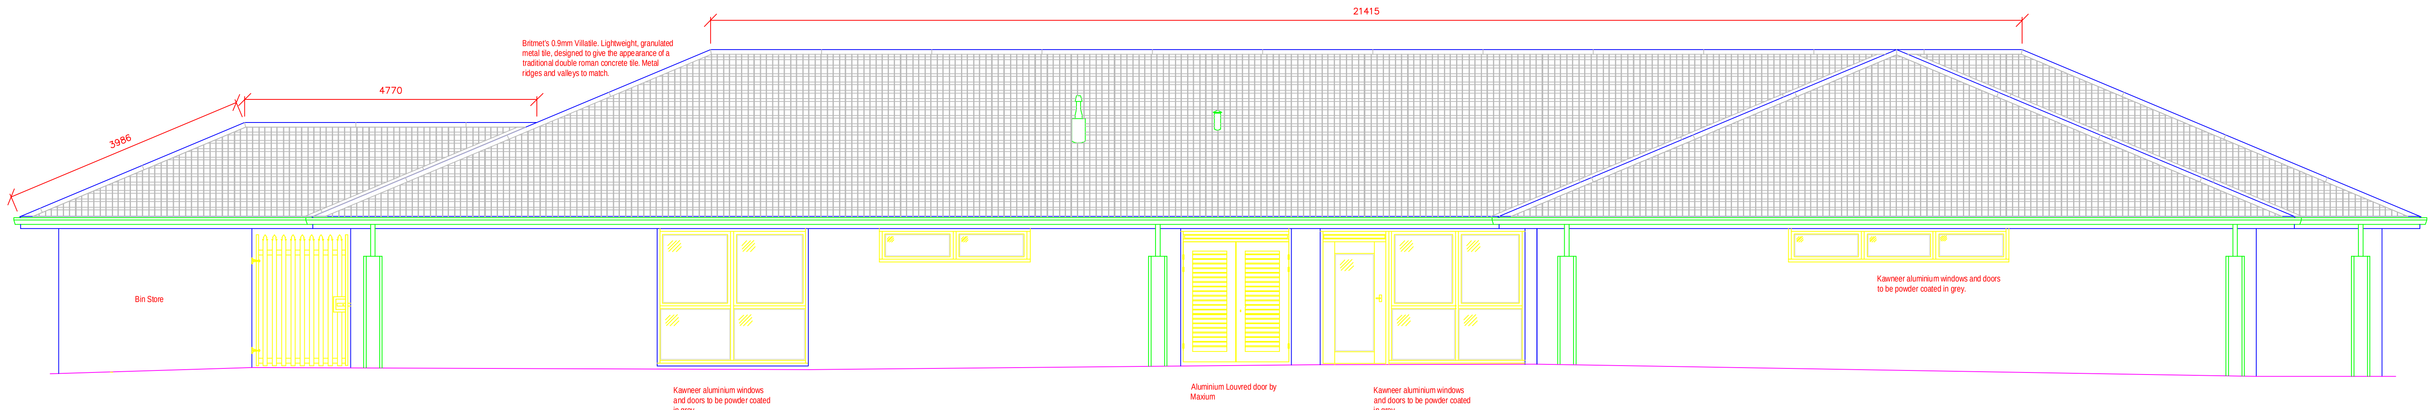

REAR ELEVATION
AS PROPOSED

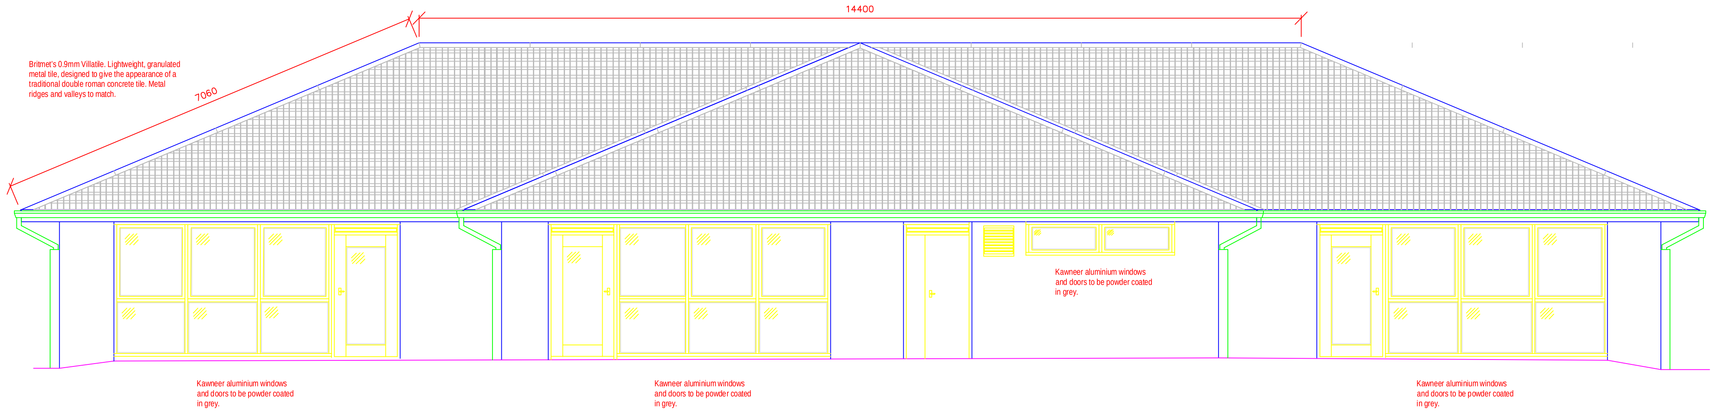

SIDE ELEVATION
AS PROPOSED

NOTES
1. All dimensions are in millimetres unless otherwise stated
2. This drawing is to be read with all other relevant documentation
3. Do not scale from this drawing, all measurement data should be taken directly from the model

You created this PDF from an application that is not licensed to print to novaPDF printer (http://www.novapdf.com)

No part of this drawing or data file may be reproduced without prior written permission of the Manchester City Council or approved representative.

1:50
0 1m 2m 3m 4m 5m

MANCHESTER CITY COUNCIL

Capital Programmes Division

Manchester
PO Box 53

DRAWING STATUS: Planning

PROPERTY TITLE
Belthorne House
Belthorne Avenue
M9 7DD

UPRN: 000077033370
DIFE NO.: 0000

PROJECT TITLE
Belthorne House Refurbishment

DRAWING TITLE
Elevations as Proposed

JOB NO: CL/45483
DATE: 11/07/2023

SCALE: 1:50@A0
AUTHOR: P A SCHOFIELD
CHECKED BY: AP

DRAWING NO: CL/45483/03