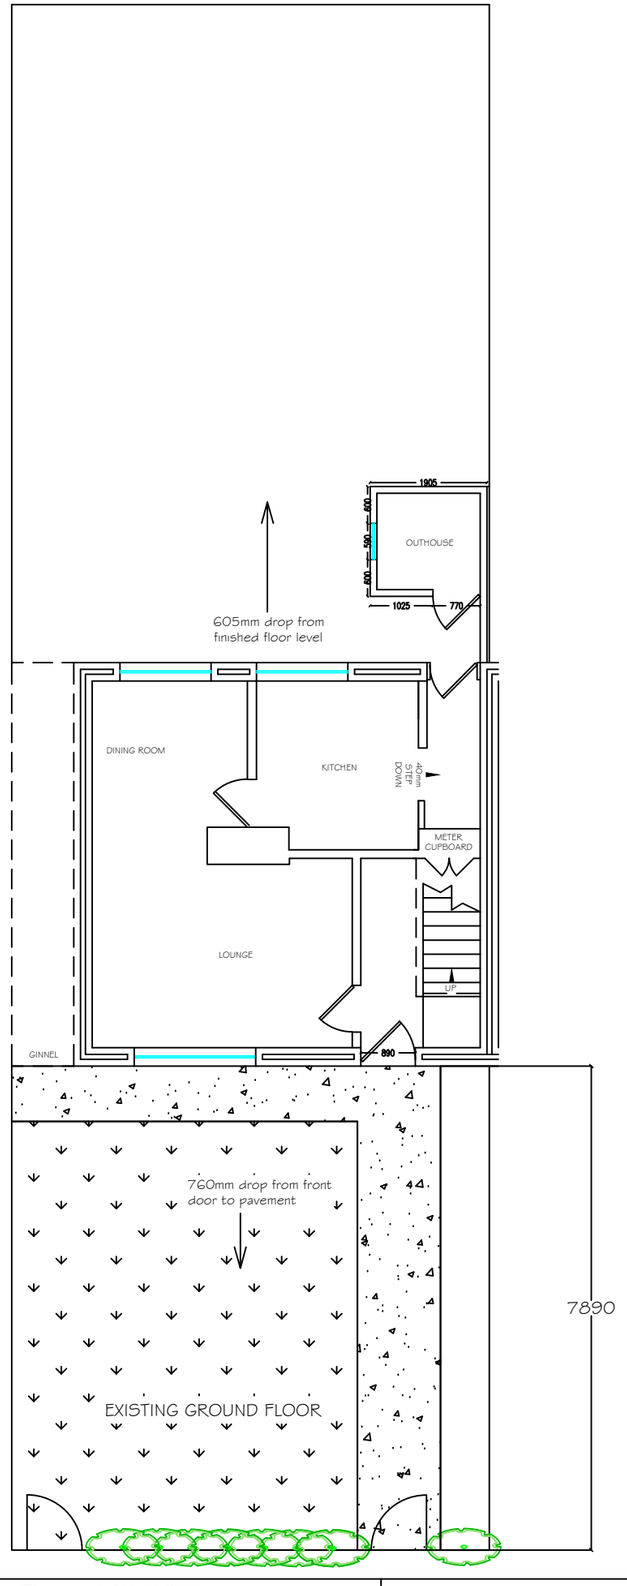
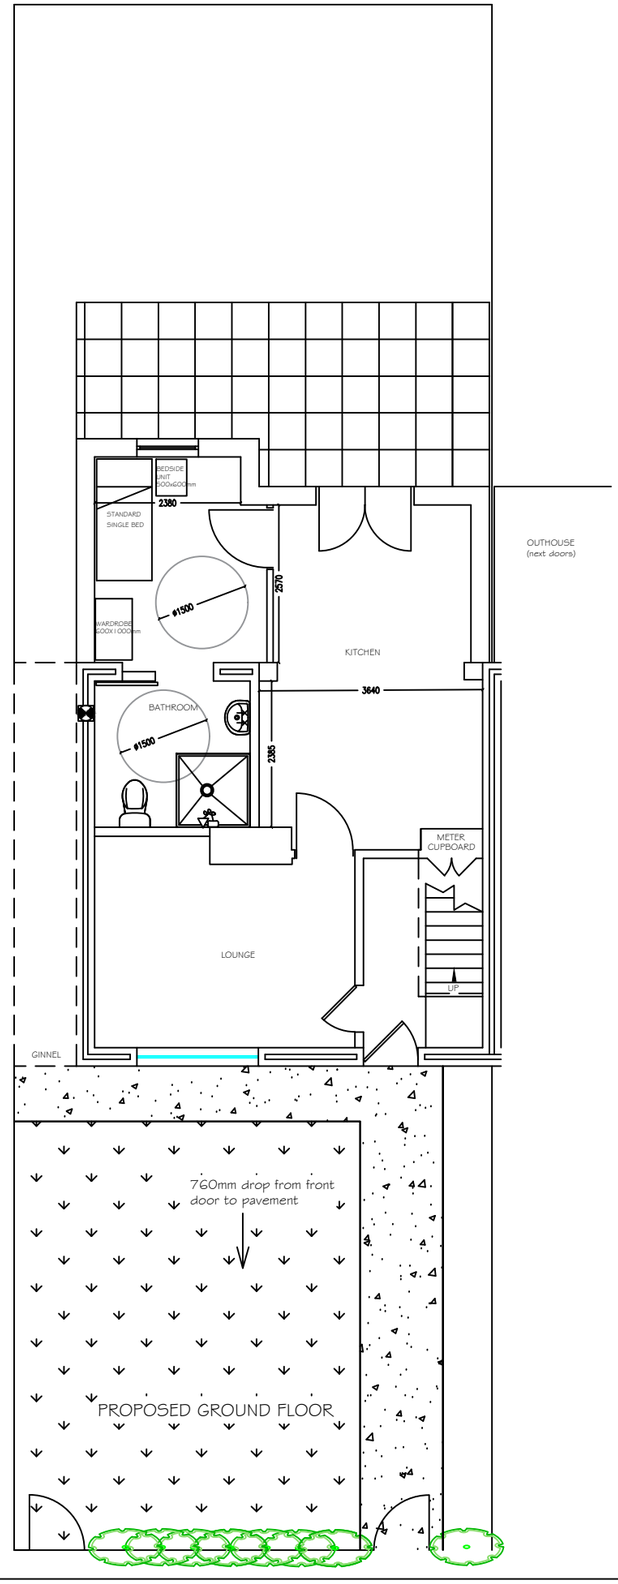



Northwards Housing
North Manchester's Council Homes

| | | | |
|---|---|---|---|
| Address: 55 Finningley Road M9 0QW | | Contact details: Amanda Bainbridge | |
| DWG: Existing and Proposed Ground Floor Plan | | | Revision: |
| Scale: 1:100 @ A3 | House type: 1182R | Date: July 2023 | Drawn By: KS |