
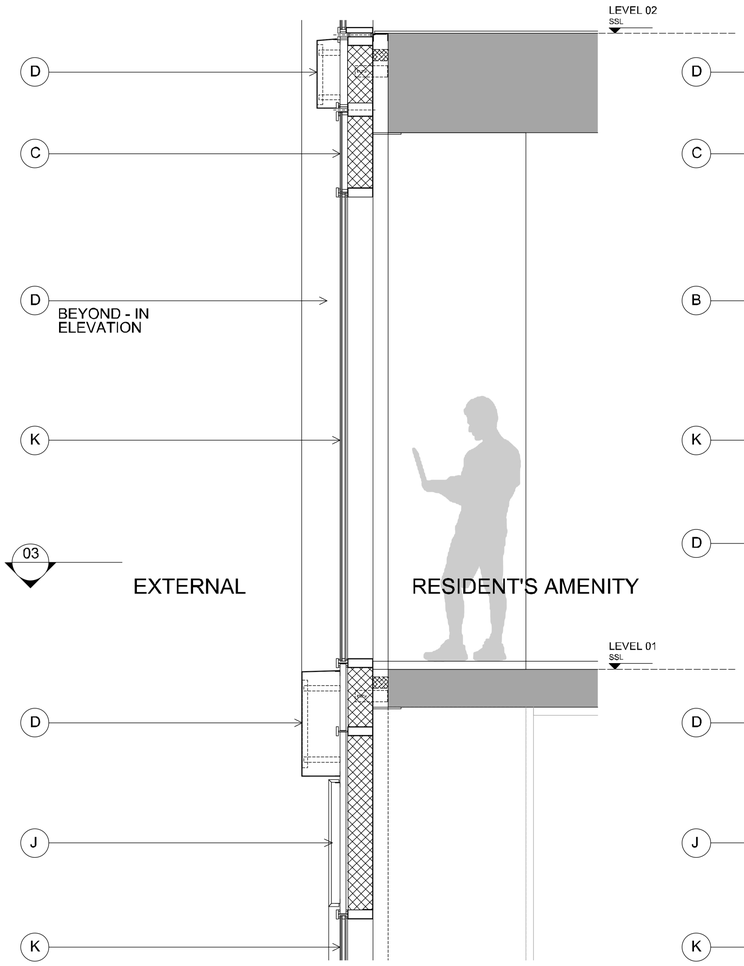


01 SECTION
SECTION 1:20 @ A1

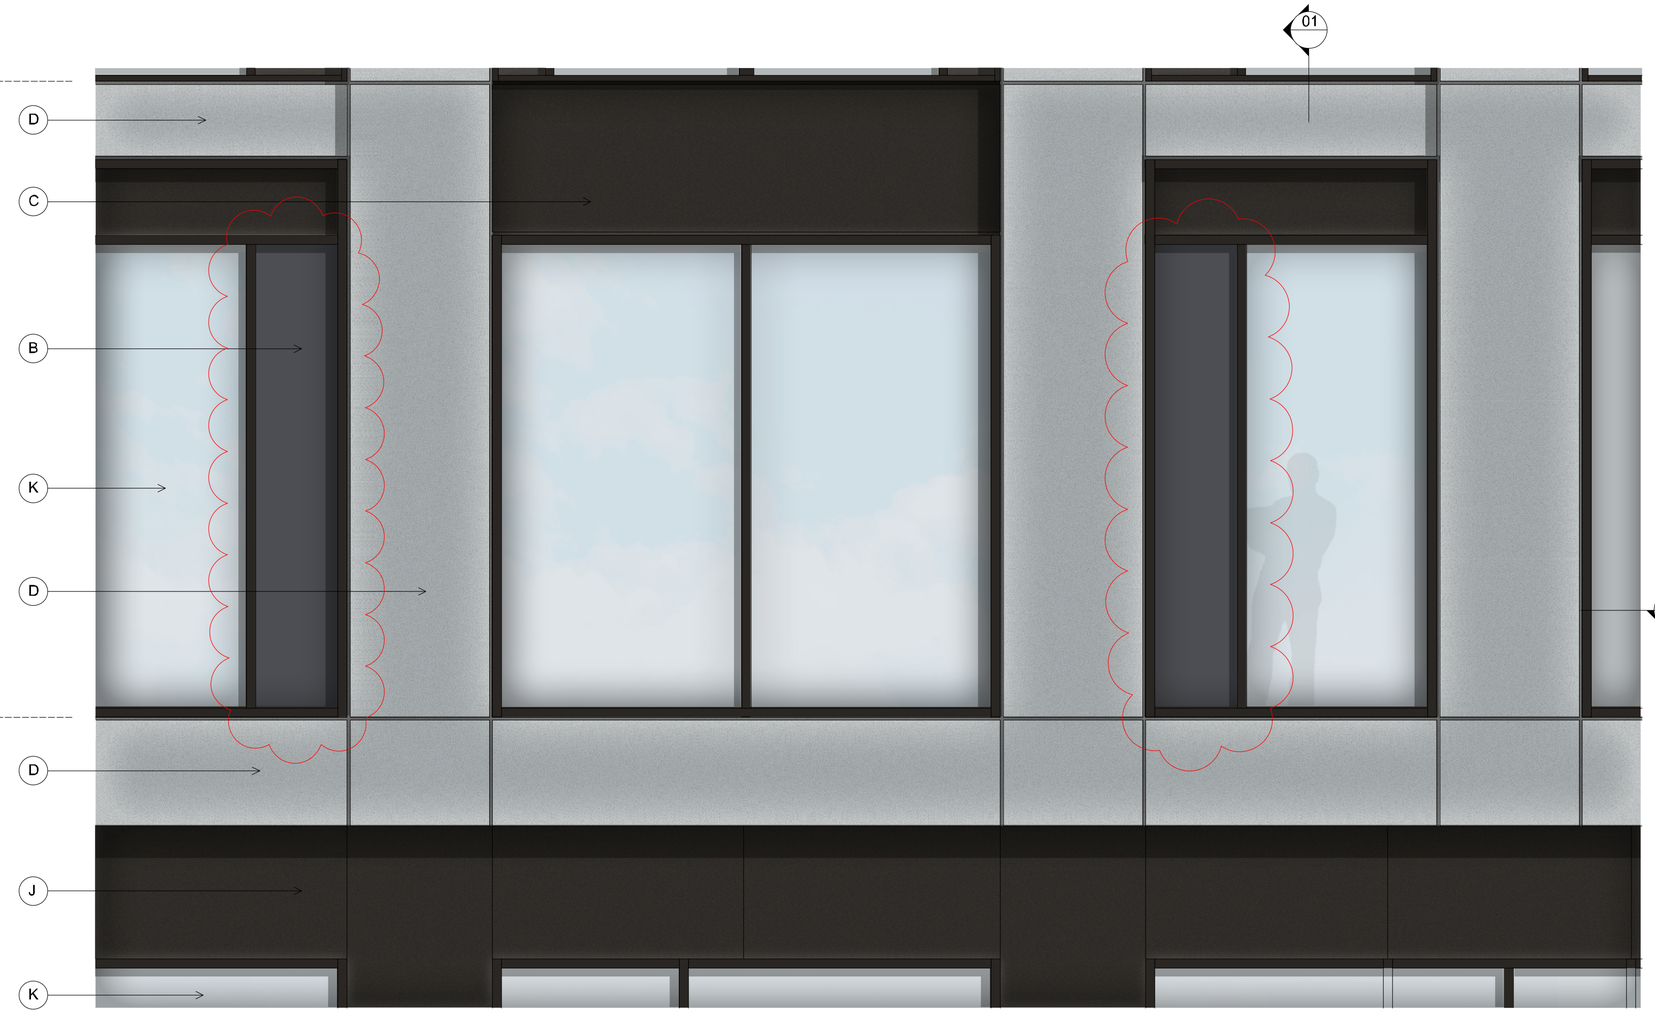


02 ELEVATION
ELEVATION 1:20 @ A1


MATERIALS KEY

- A ALUMINIUM WINDOW FRAMES WITH CLEAR VISION GLAZING - BLACK COLOURED FRAMES
- B SEMI OPAQUE BLACK COLOURED TINTED GLASS 'SPANDREL' TO LEVEL 01
- C INSULATED ALUMINIUM SPANDREL CLADDING PANEL - BLACK COLOUR FINISH
- D ALUMINIUM CLADDING PANEL - SILVER GREY COLOUR FINISH
- E ALUMINIUM LOUVRE GLAZED INTO WINDOW SYSTEM - COLOUR/ FINISH TO MATCH MATERIAL REF 'C'
- F ALUMINIUM WINDOW FRAMES WITH CLEAR VISION GLAZING - EXPRESSED MULLIONS AND SSG TRANSOM JOINTS - BLACK COLOURED FRAMES
- G ALUMINIUM WINDOW FRAMES WITH BLACK PPC ALUMINIUM 'SPANDREL' PANEL WITH INSULATION BEHIND - EXPRESSED MULLIONS AND SSG TRANSOM JOINTS - BLACK COLOURED FRAMES
- H VERTICAL LOUVRES - BLACK COLOUR FINISH
- I LOUVRE PANEL CLADDING - BLACK COLOUR FINISH
- J CERAMIC TILE CLADDING TO GROUND AND LEVEL 01 - BLACK COLOUR FINISH
- K CURTAIN WALL GLAZING TO GROUND AND LEVEL 01 - BLACK COLOURED FRAMES
- L INSULATED ALUMINIUM SPANDREL CLADDING PANEL - BLACK COLOUR FINISH TO LEVEL 01 SLAB EDGE

FACADE ELEVATION KEY

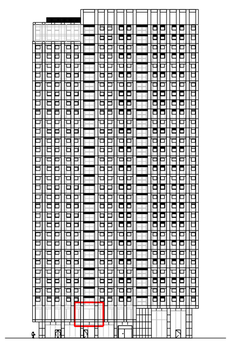

WEST ELEVATION

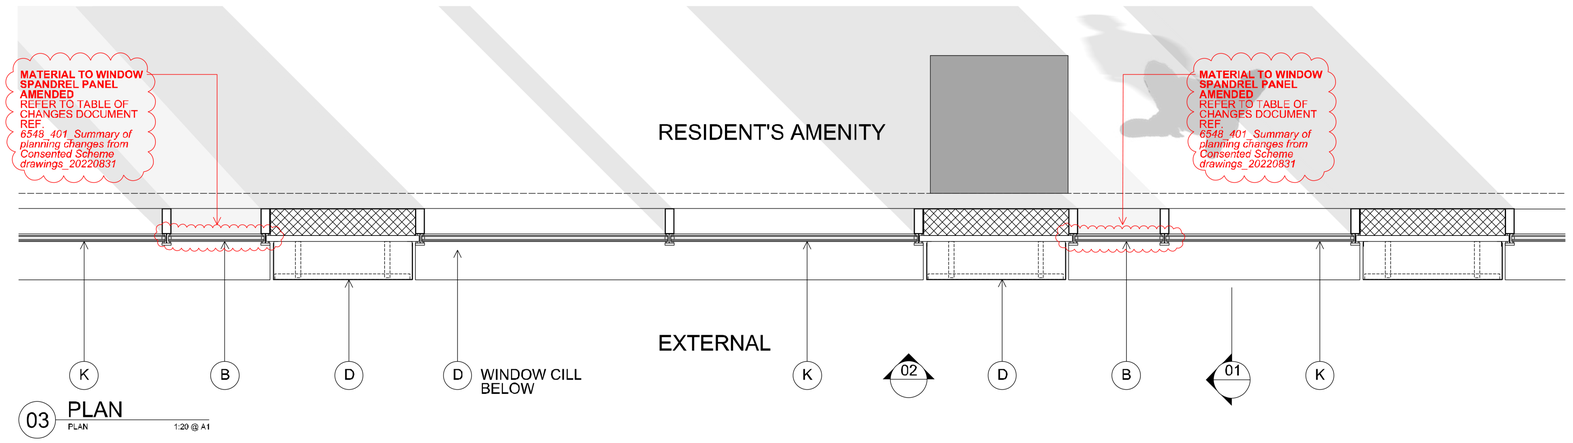

03 PLAN
PLAN 1:20 @ A1

No.	Date	Dwn	Chk	App	Revision or reason for issue
-	20191011	PT	PT	JR	First issue DRAFT PLANNING ISSUE
A	20191025	JG	GS	JR	PLANNING ISSUE.
B	20200311	CM	GS	JR	REISSUED FOR PLANNING Reissued to reflect current proposals
C	20210331	JG	GS	JR	ISSUED FOR PLANNING
D	20220126	GS	GS	JR	REISSUED FOR PLANNING Drawing updated to reflect proposed changes to façade at Level 01. Changes highlighted in red
E	20230512	GS	GS	JR	REISSUED FOR PLANNING Drawing simplified and reissued to in response to LPA comments

NOTES

REVISION CLOUDS DENOTE EXTENT OF CHANGE SINCE THE PREVIOUS REVISION OF THIS DRAWING

General Notes
Do not scale from drawing. Use marked dimensions.
To be read in conjunction with all other Consultant's drawings.
The Architect to be immediately notified of any discrepancies.
Copyright on this drawing retained by the Architect.

Scale / North Point

1:20 @ A1

0 200 400 600 1000mm

DENTON CORKER MARSHALL

Architect
Denton Corker Marshall LLP
6 St Ann's Passage
Old Exchange Buildings, Manchester M2 6BE
Telephone 0161 834 3511
Email mail@dentoncorkermarshall.co.uk

Project Title
UNION, ST. JOHNS

Client
VITA
The Box, Horseshoe Lane
Alderly Edge, SK9 7GP
Telephone +44 (0) 207 123 4000 Facsimile +44 (0) 161 332 7718
Email info@selectproperty.com

Drawing Title
TYPICAL FACADE DETAILS LEVEL 01

DCM Drawing Number
6548-P-B500-A-011

Revision
E

Drawing Status
PLANNING