
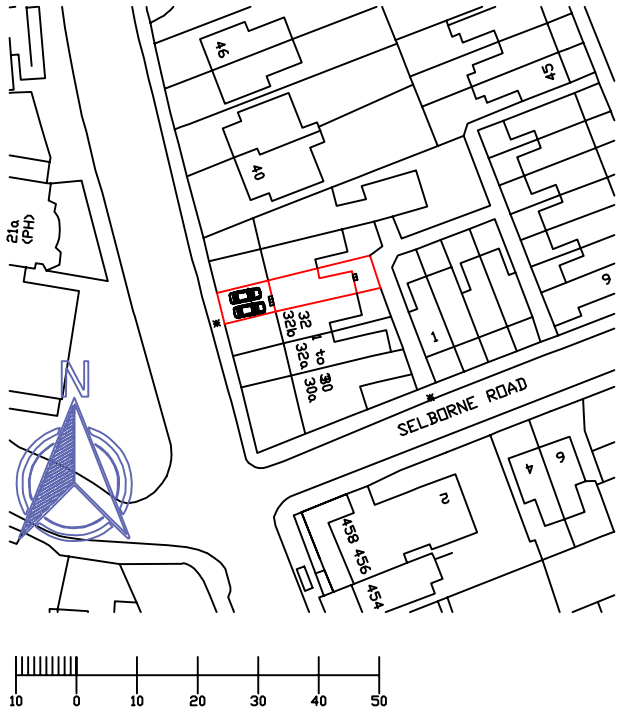


Scale 1:1250

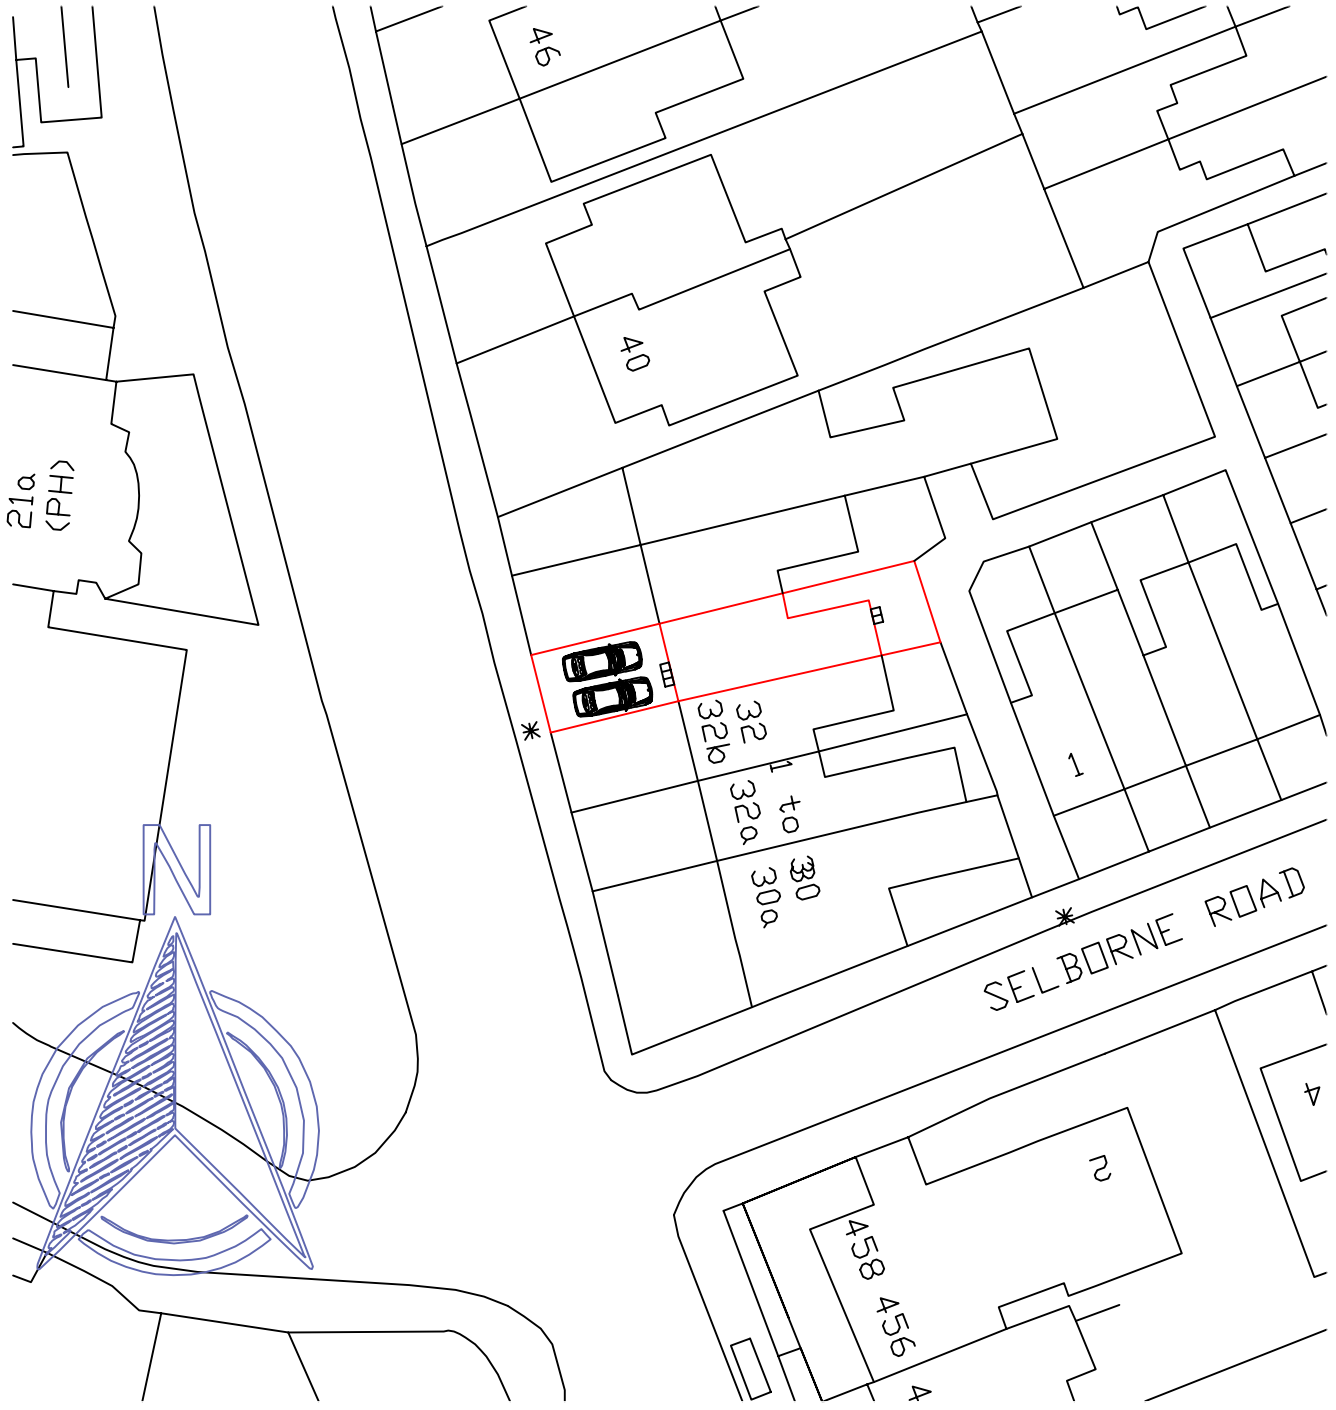

Scale 1:500

Do not scale this drawing. All Dimensions must be checked on site. This drawing and all details contained hereon are copyright and must not be reproduced without written permission from Extend Your Home.

Legend:

✳ – Collection point

Planning

REV	DESCRIPTION	AUTH	DATE
/	/	/	/

EXTEND
Your **HOME**
Email: extendyourhome@outlook.com

Address
34 Manchester Rd
Chorlton–cum–Hardy
Manchester
M21 9PH

DESCRIPTION
Change of Use into a Residential Flat (Maisonette), Loft Conversion Dormer Extension

DRAWING TITLE
Location Plan / Proposed Site Plan

DATE 14/07/2023		DRAWN	TC
SCALE 1:1250/500		CLIENT	WA
DRAWING NUMBER 01		REVISION	/