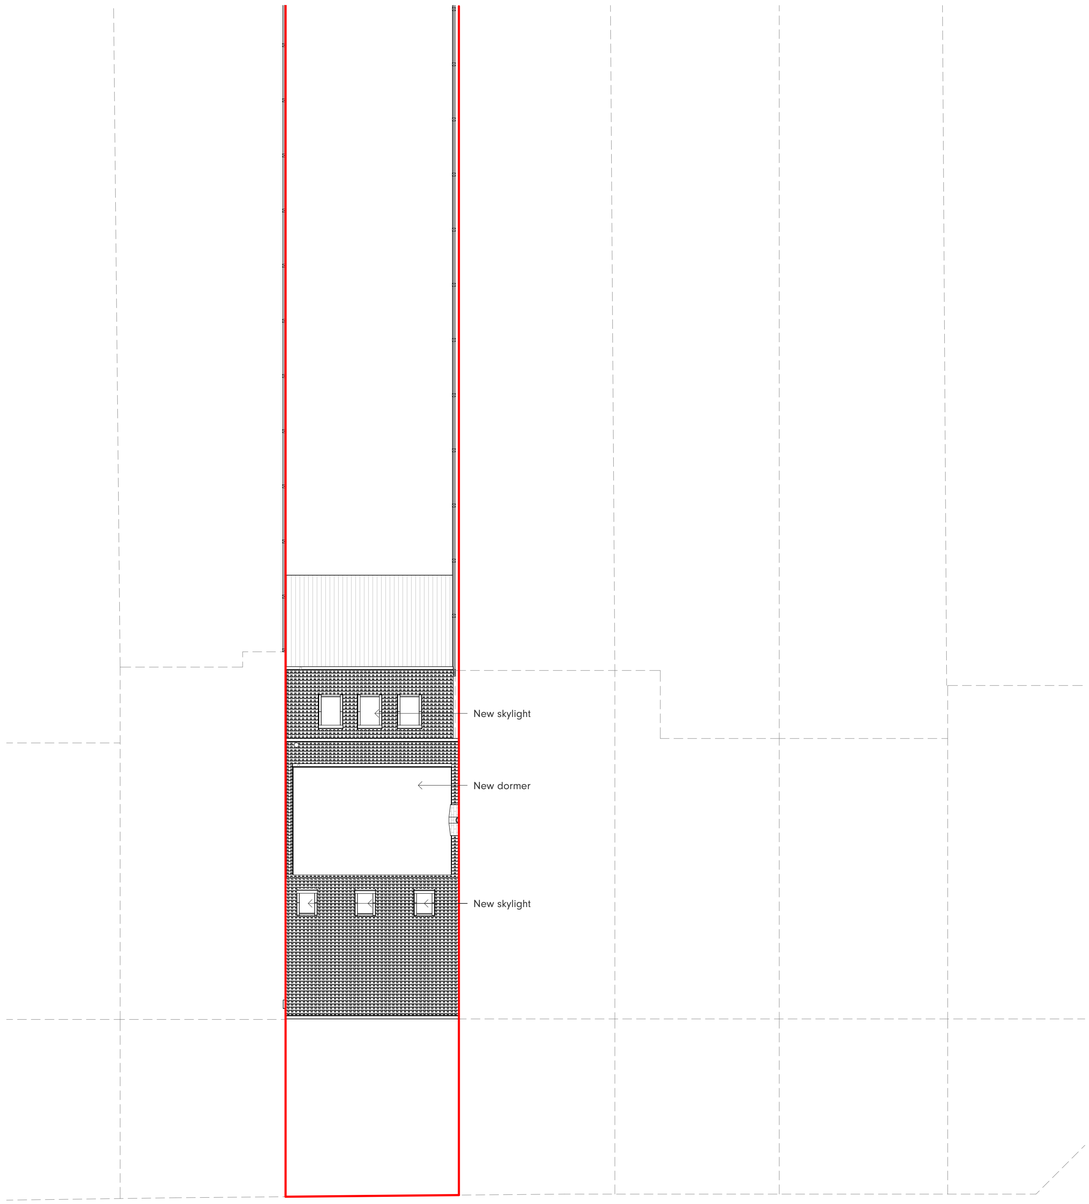


Proposed Site Plan

1 : 100

SITE BOUNDARY

0 2 4 6

SCALE 1 : 100

N

Status:

PLANNING

Ref	Hazard Identification		Date
P1	PLANNING ISSUE	AU	17.04.23
Ref	Revision	By	Date

This drawing is © Architecture Unknown Limited and is not to be copied, reproduced or re-distributed either in whole or in part without the prior written permission of the originator.

The originator shall have no responsibility for any liability, loss, cost, damage or expense arising from or relating to any use of this document other than for its intended purpose on this project.

This drawing shall be read in conjunction with all other relevant drawings, specifications and associated documentation. Any discrepencies, errors or omissions are to be reported to the originator before proceeding with work.

All dimensions are to be checked on site by the contractor prior to proceeding with any work.

AU?

Royal Mills, Manchester, M4 5BA
architectureunknown.co.uk
info@architectureunknown.co.uk
0789 401 2780

Sheet:
PROPOSED SITE PLAN

Client:
FRANCES BANNISTER

Project:
10 BRADWELL AVENUE M20 1JX

Drawn by: PS	Date: APRIL 22	Size: A1
Checked by: DK	Date: MAR 23	
Scale: **1 : 100**	Drawing no. **21.078.203**	Rev: **P1**