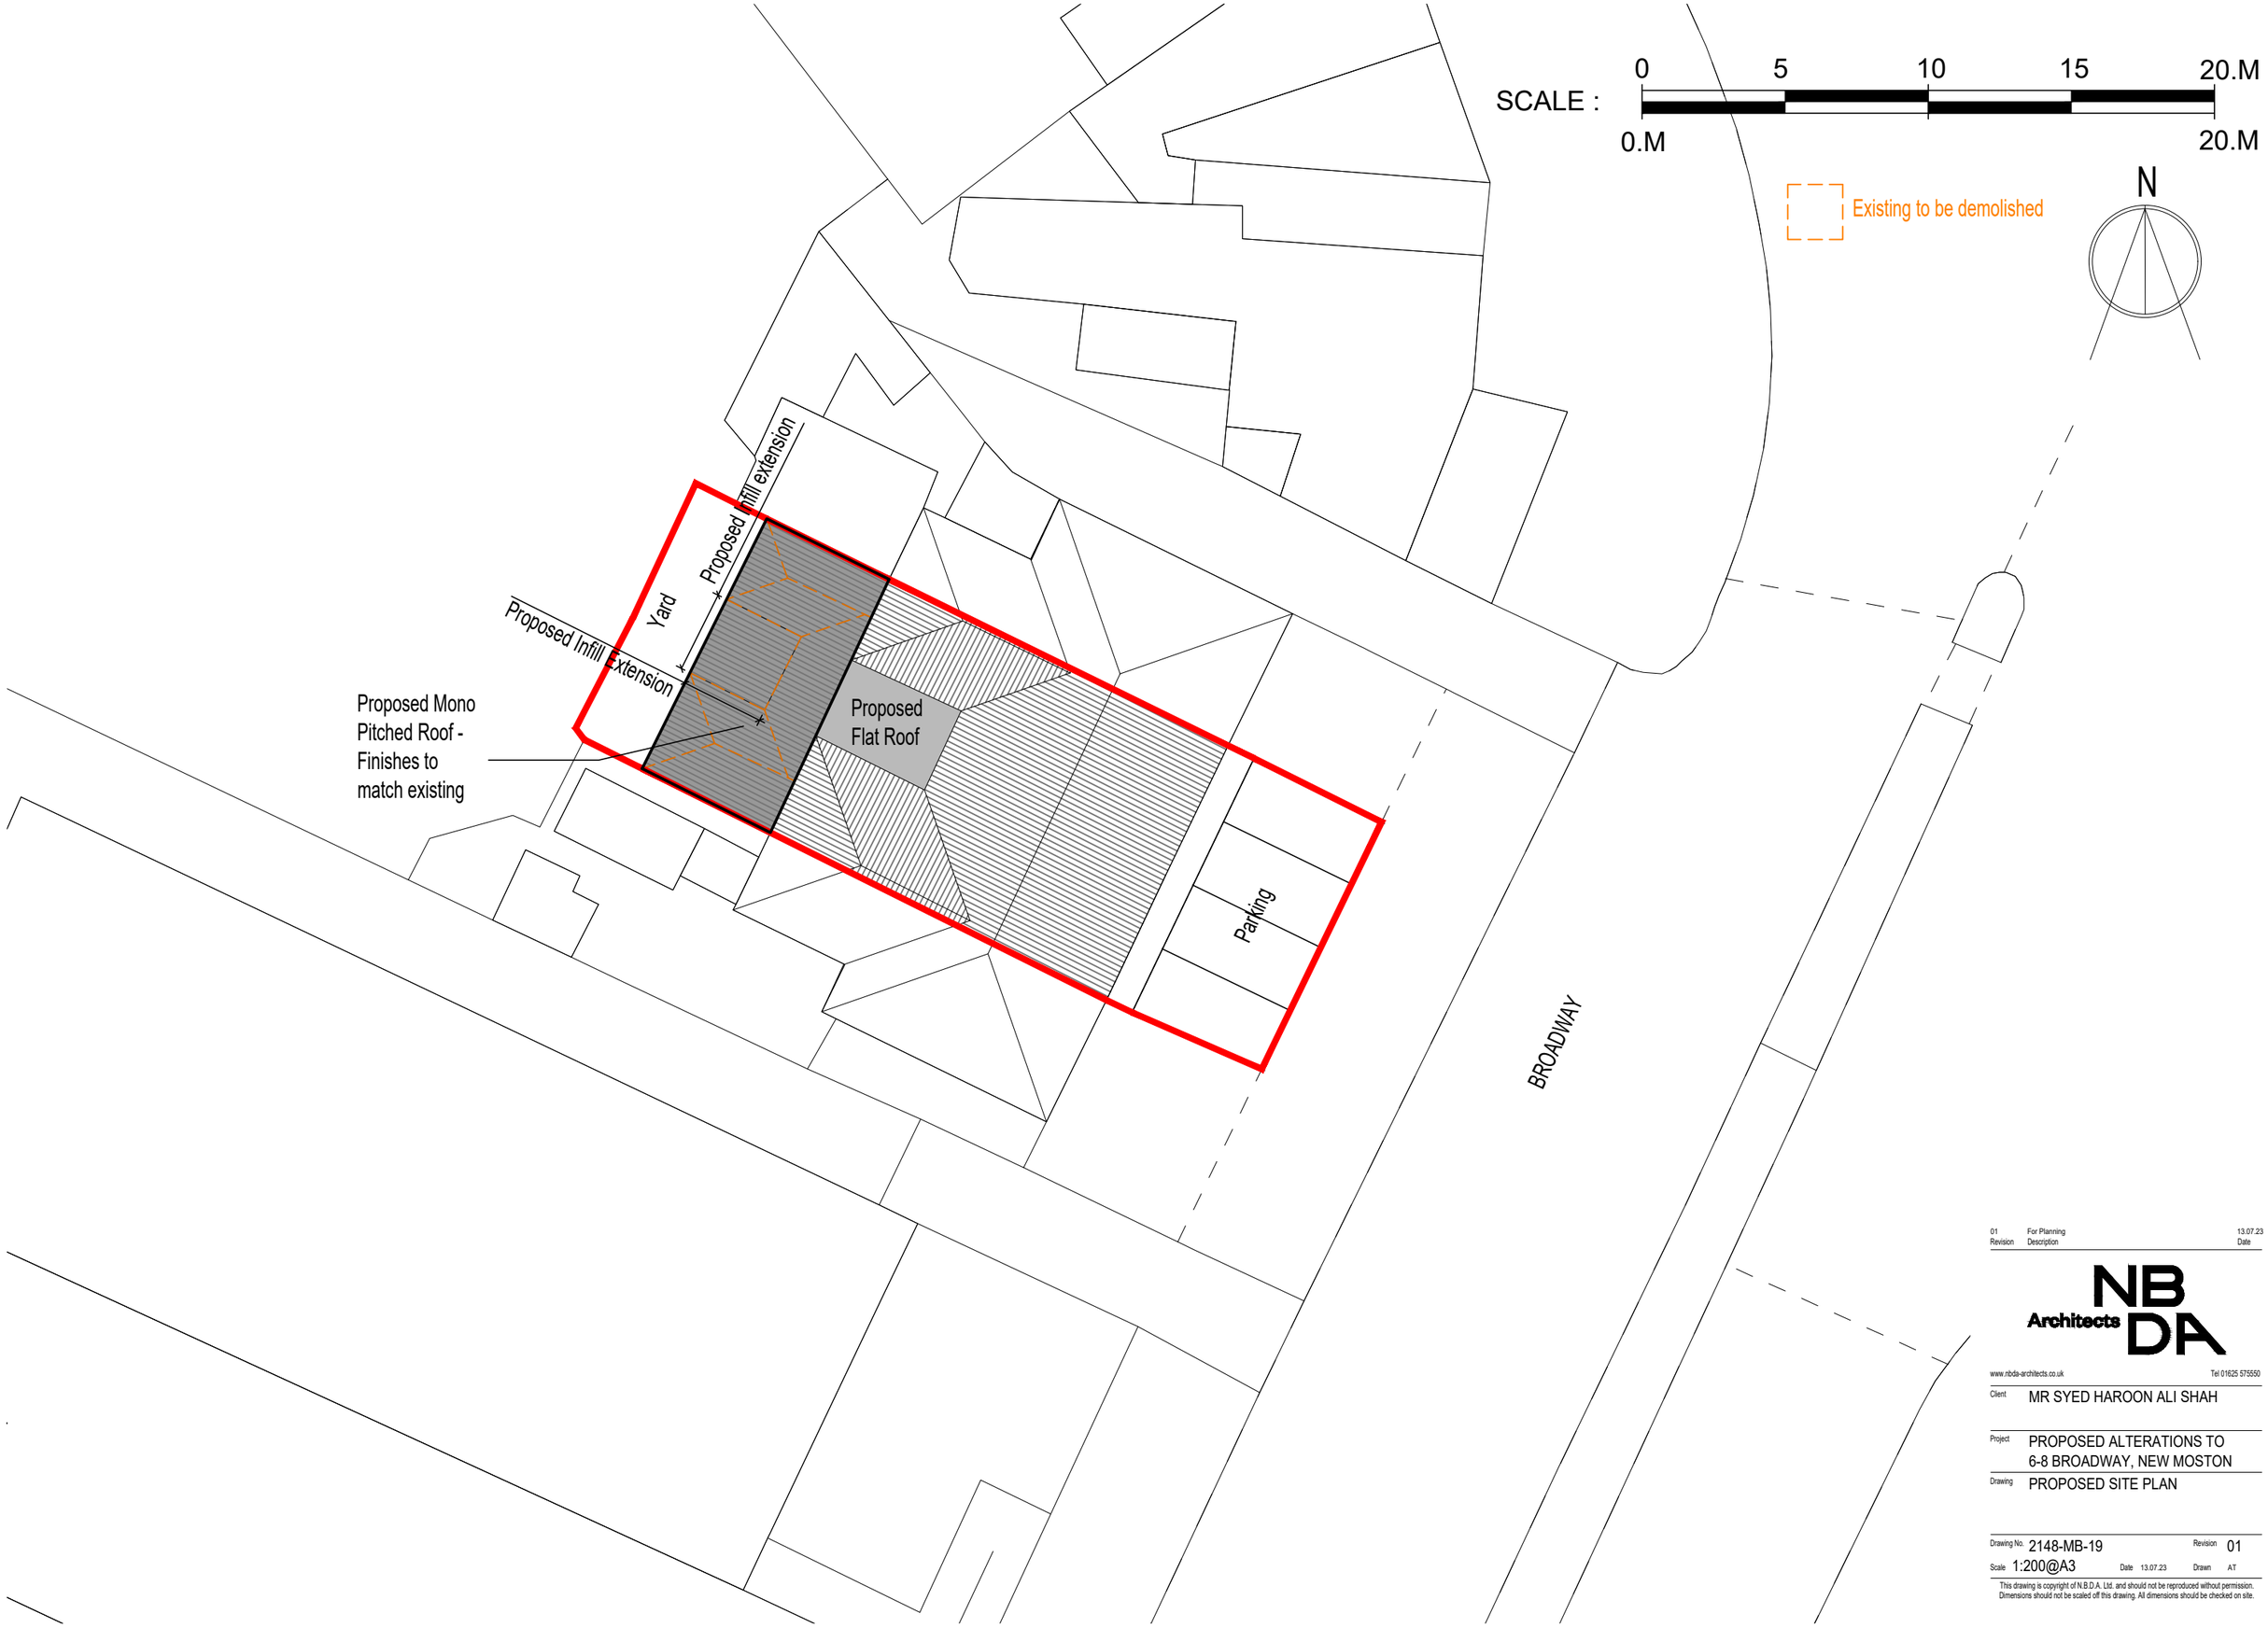


01 Revision	For Planning Description	13.07.23 Date

NB Architects DA

www.nbda-architects.co.uk Tel 01625 575550

Client MR SYED HAROON ALI SHAH

Project PROPOSED ALTERATIONS TO 6-8 BROADWAY, NEW MOSTON

Drawing PROPOSED SITE PLAN

Drawing No. 2148-MB-19 Revision 01

Scale 1:200@A3 Date 13.07.23 Drawn AT

This drawing is copyright of N.B.D.A. Ltd. and should not be reproduced without permission. Dimensions should not be scaled off this drawing. All dimensions should be checked on site.

A3 Drawing