This drawing is copyright Bernard Taylor Partnership Ltd and must not be copied or disclosed by or to any unauthorised persons without the prior written consent of Bernard Taylor Partnership Ltd


Do not scale from this drawing. Do not take measurements from the CAD base. Any discrepancies are to be reported to the architect for clarification.

All dimensions are to be checked on site prior to construction, manufacture of any components and ordering of materials and equipment.

All materials and workmanship to be in accordance with the current British Standards and codes of practice.




1 Domett Street Front Elevation
1 : 100

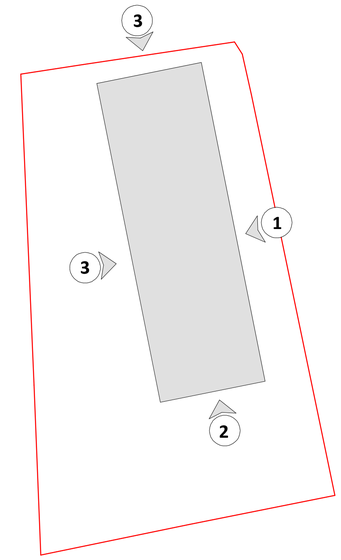



3 Domett Street Rear Elevation
1 : 100

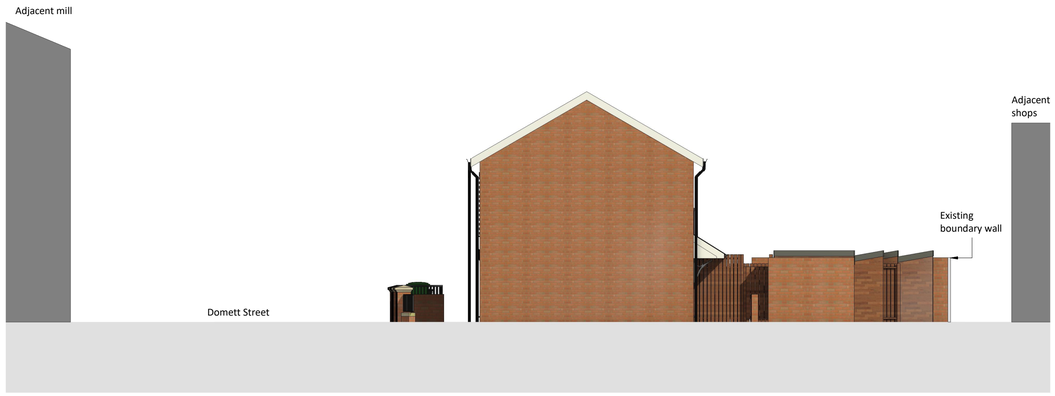

2 Old Market Street Gable 00 Elevation
1 : 100



4 Gable 01 Elevation
1 : 100

1 0 1 2 3 4 5
SCALE 1:100 m

Rev	Date	Int	Description
3	26.07.23	HG	Drawing package revised following feedback at client meeting
2	21.07.23	JW	Drawing package revised following value engineering
1	19.04.23	HG	Layout amended in line with comments following client meeting

btp ARCHITECTS RIBA Chartered Practice

CLIENT:
Jigsaw

PROJECT:
Domett Street, Manchester

DESCRIPTION:
Proposed Street Elevations

PURPOSE OF ISSUE:
Planning

DRAWN BY:	CHECKED	DATE:	SCALE @ A1:
HG	VS	21.02.23	As indicated

JOB NO:	STATUS CODE:	DRAWING NO:	REV
3784	S2	107	3

FILE IDENTIFIER:
DS-BTP-00-E-DR-A-3784_107.3

Elizabeth House 486 Didsbury Road Heaton Mersey Stockport SK4 3BS
0161 443 1221 info@bernardtaylor.co.uK www.btparchitects.co.uk