
All dimensions are to be checked on site. This drawing shall not be scaled to ascertain dimensions.

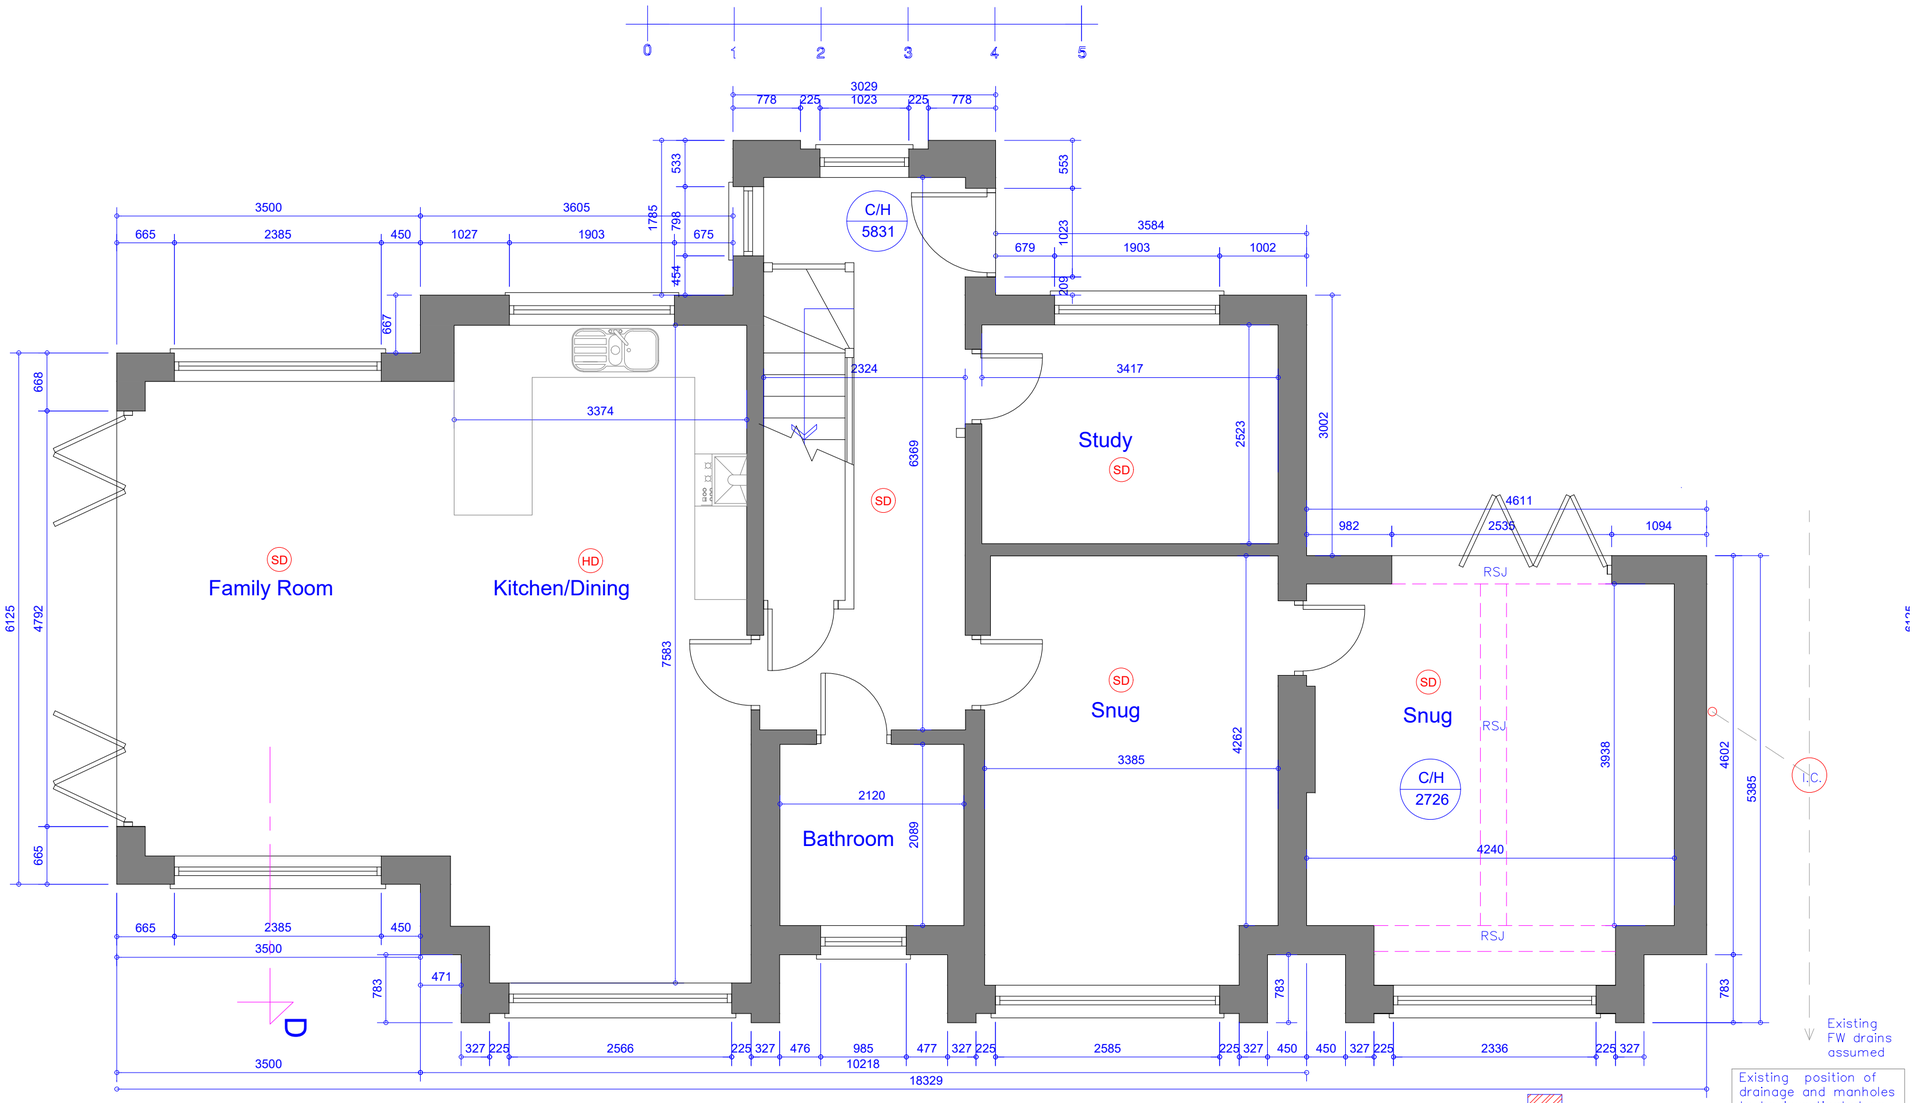

Proposed Ground Floor Plan

Scale 1:50

Rev	Date	Description

Issued For : INFORMATION PURPOSES ONLY

Client
Mr. Billy Singh

Project
72 Bloomesbury Avenue,
Didsbury. M20 2BN
Proposed loft conversion and First Floor Extensions with Garden Annex.

Scheme - Drawing Title
Proposed Ground Floor Plan.

03 — Drawing No. Revision
Date 08.11.22
Scale 1:50 @A2

PLANSTOBUILDIT
Plans To Build It Ltd
Tel: 0161 728 5730
Mob: 0774175755
www.planstobuildit.com