
SCALE : 0 1 2 3 4 5
0.M 5.M


DRAWING KEY
- Proposed Wall
- Existing to be demolished



PROPOSED SOUTH ELEVATION - Scale 1:50 @A1

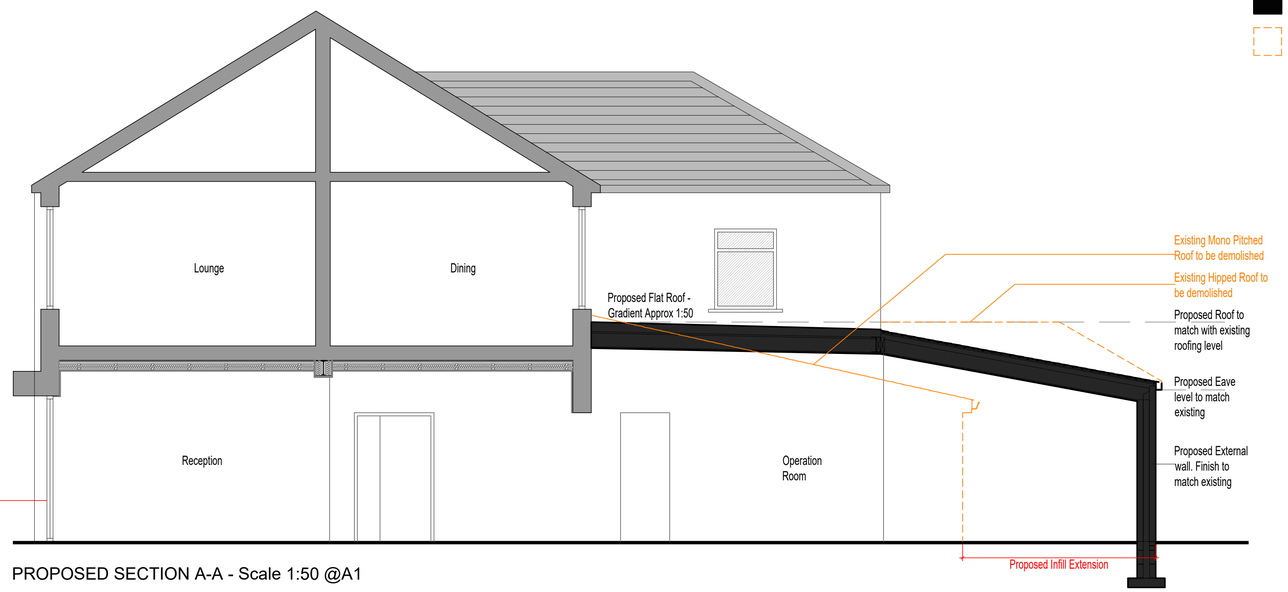

PROPOSED SECTION A-A - Scale 1:50 @A1

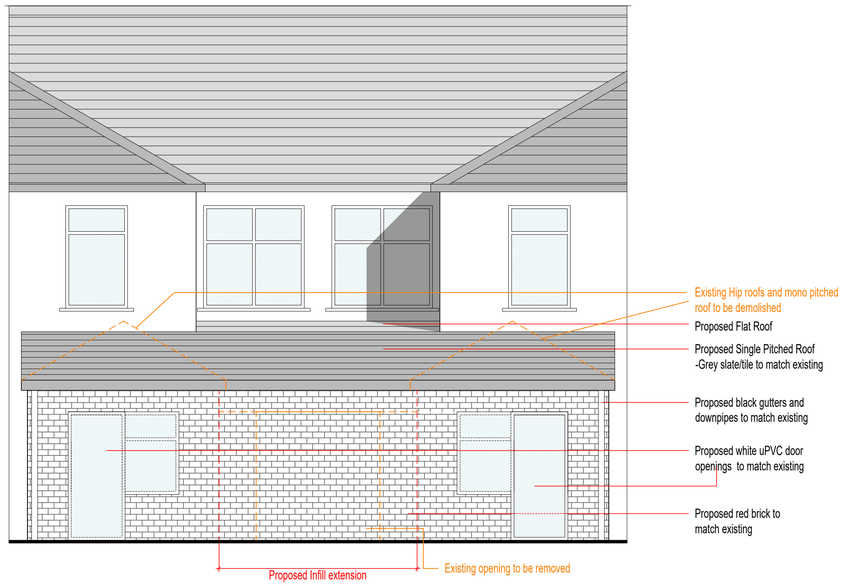

PROPOSED NORTH ELEVATION - Scale 1:50 @A1

Revision	Description	Date
01	For Information	17.10.22

NB Architects NBDA
www.nbda-architects.co.uk Tel 01625 575550

Client MR SYED HAROON ALI SHAH

Project PROPOSED ALTERATIONS TO 6-8 BROADWAY, NEW MOSTON

Drawing PROPOSED ELEVATIONS AND SECTION

Drawing No. 2148-MB-14 Revision 01

Scale 1:50@A1 Date 15.11.22 Drawn AT

This drawing is copyright of N.B.D.A. Ltd. and should not be reproduced without permission. Dimensions should not be scaled off this drawing. All dimensions should be checked on site.

A1 Drawing