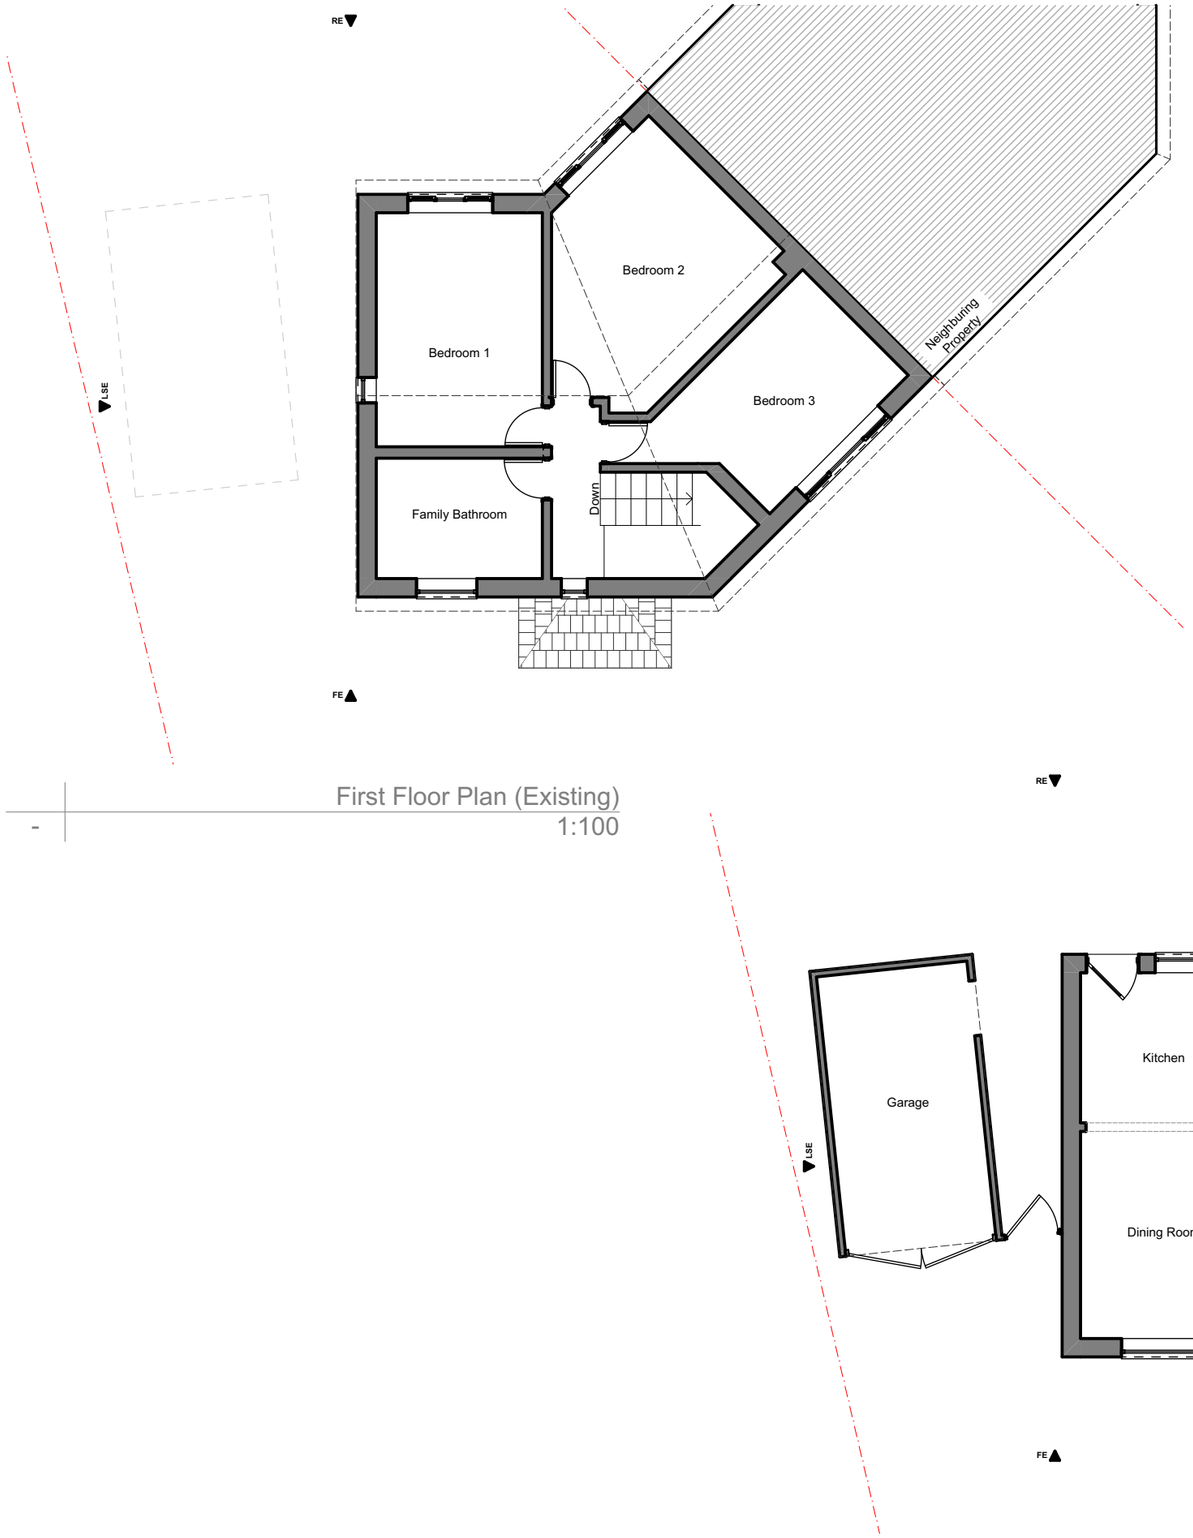


First Floor Plan (Existing)
1:100

Ground Floor Plan (Existing)
1:100

General Notes

- Do not scale drawings, dimensions govern.
- All dimensions are in millimeters unless noted otherwise.
- All dimensions to be field verified before proceeding with work.
- All areas are indicative and approximate only.

This document is copyright

Rev	Description	Date

Resolute Architecture

102 Craddock Road, Sale Manchester M33 3LL
07719917172
phil@resolutearchitecture.co.uk
www.resolutearchitecture.co.uk

Client

Aitzi Lacueva & Kevin Hardy

21 Moorcraft Road,
Manchester, M23 0WB

Project

21 Moorcraft Road

Single Storey Side Extension
Manchester

Title

Floor Plans (Existing)

Stage / Status

Project Code	Scale @ A3	Date
22170	1:100	24/03/2023

Drawing Number

22170-0001

Revision

Drawn By

WCT Studio LTD